



South/Side Elevation

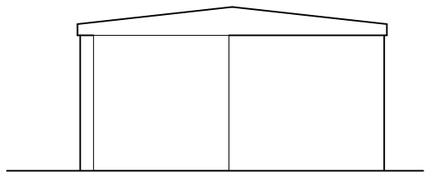



East/Front Elevation

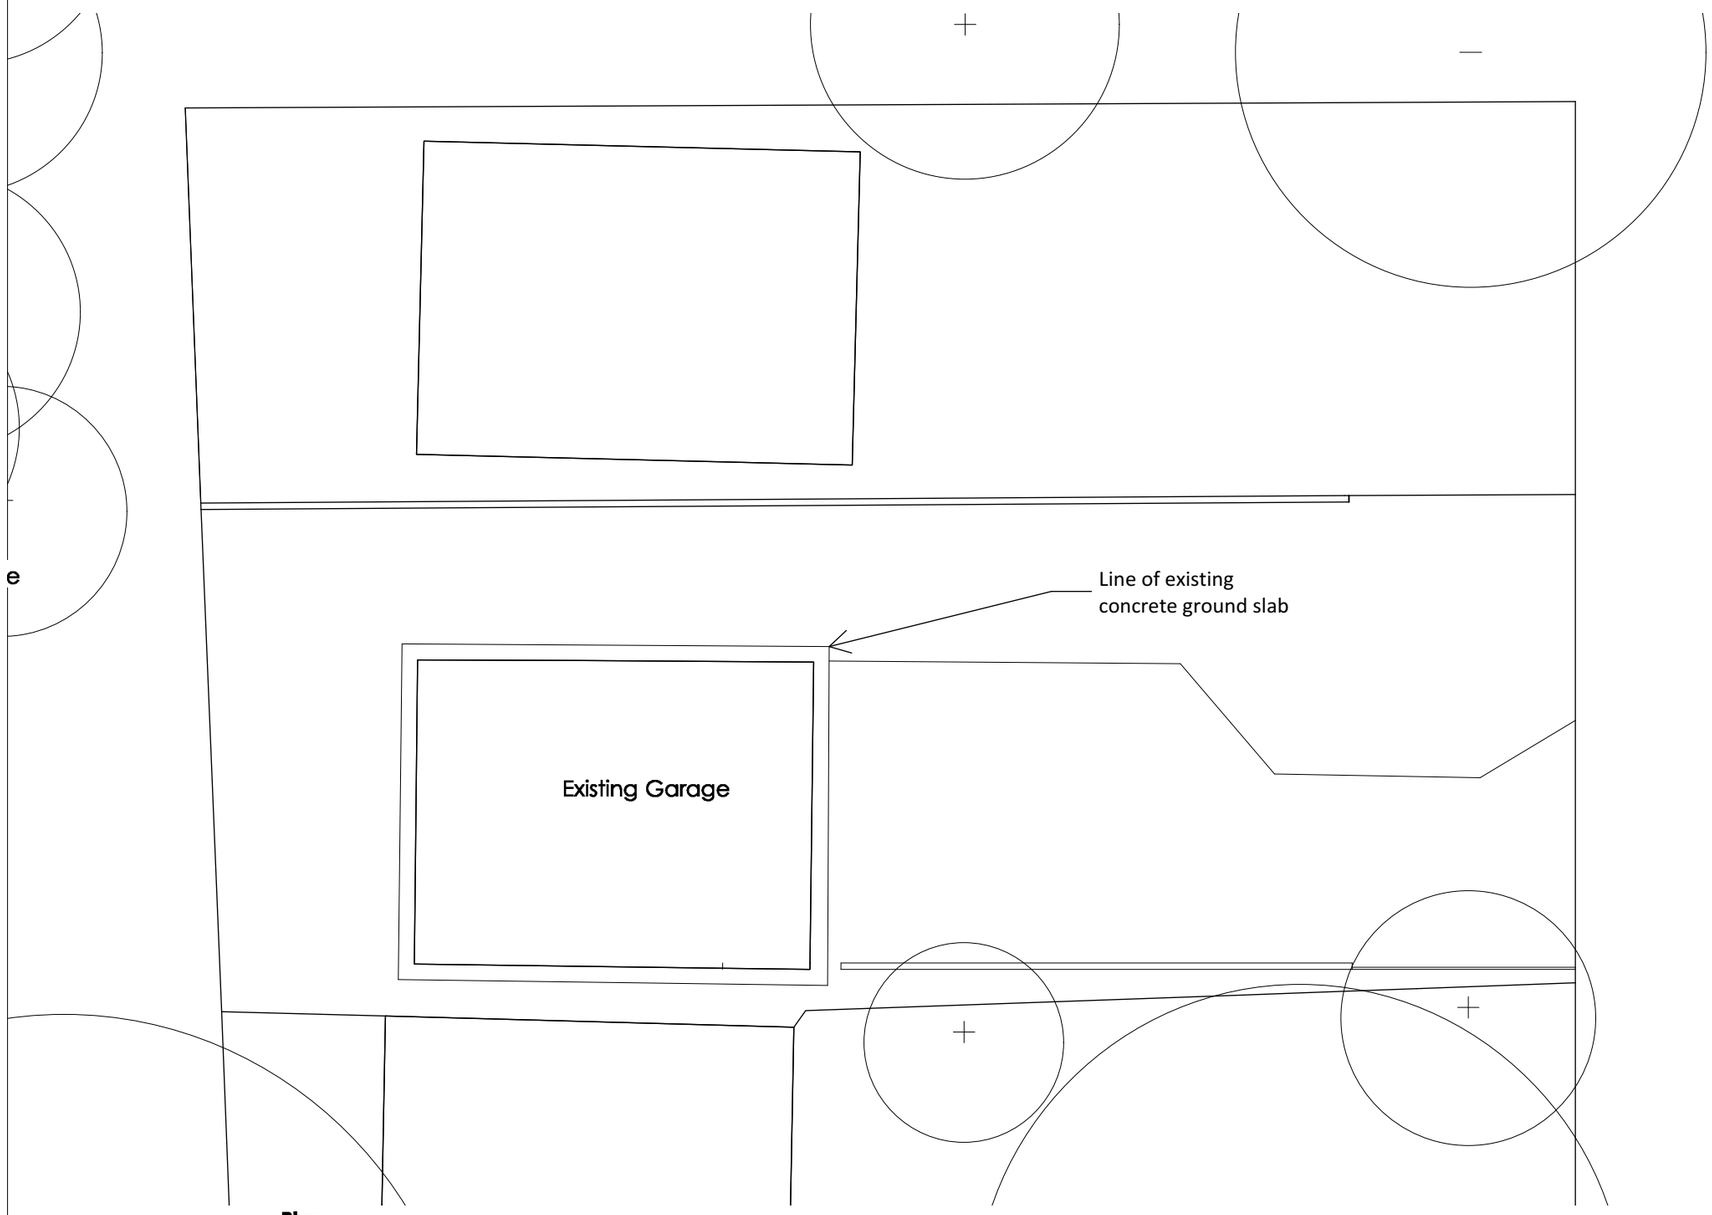

Plan

0 1 2 3 4 5 6 7 8 9 10m

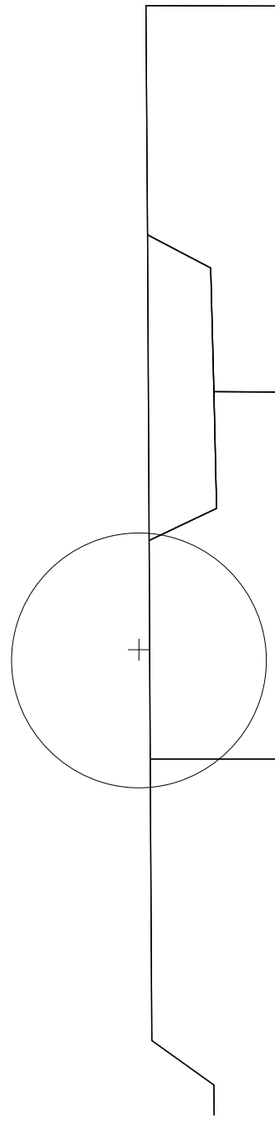

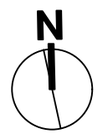

B North point amended	18 Nov 2019
A Elevations added	11 Nov 2019
Revision Notes	Date

eskay architects
62 Parkside
Shoreham-by-Sea
BN43 6HA
tel: 07745 654 556

project
64 Parkside Garage, BN43 6HA

drawing
Existing Plans

ref	dwg no.	rev
EF	01	B

scale	size	date
1:100	A3	Sept 2019

status
Planning