
Materials
Rendered blockwork walls
Onduvilla roof
Permeable paved driveway

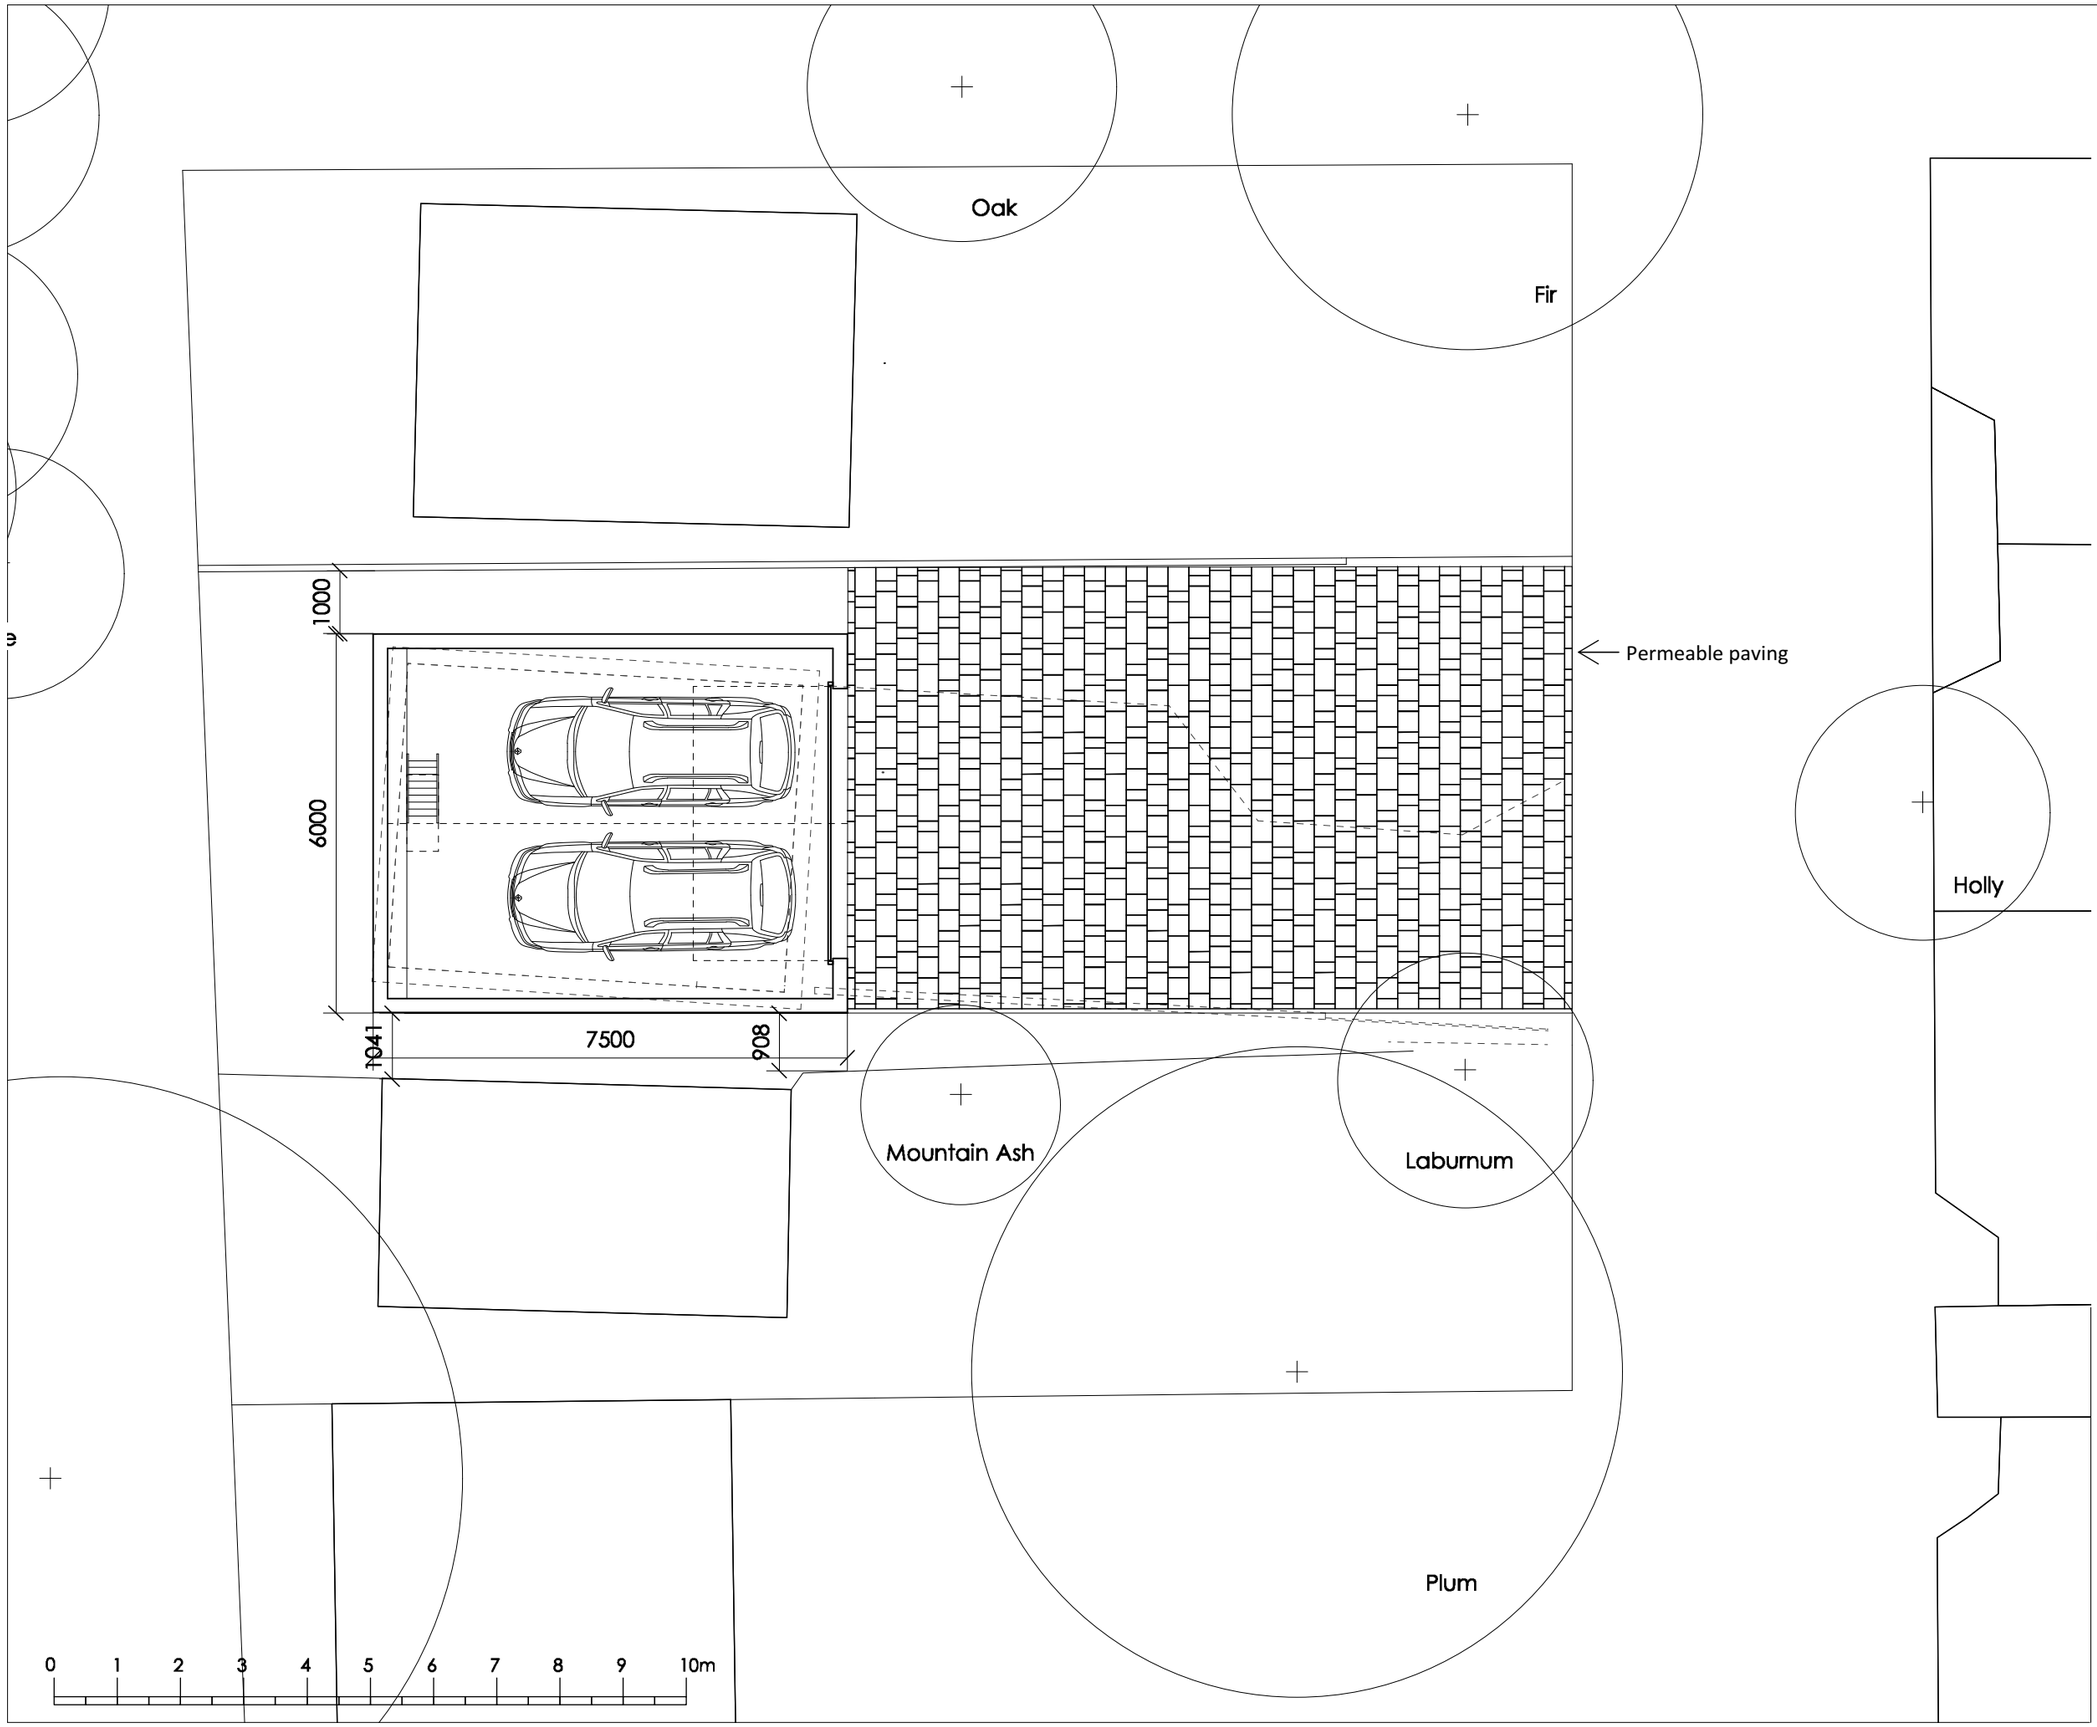

N

A North point amended — 18 Nov 2019
Revision Notes — Date

eskay architects
62 Parkside
Shoreham-by-Sea
BN43 6HA
tel: 07745 654 556

project
64 Parkside Garage, BN43 6HA

drawing
Proposed Plans

ref	dwg no.	rev
EF	02	A

scale	size	date
1:100	A3	Oct 2019

status
Planning