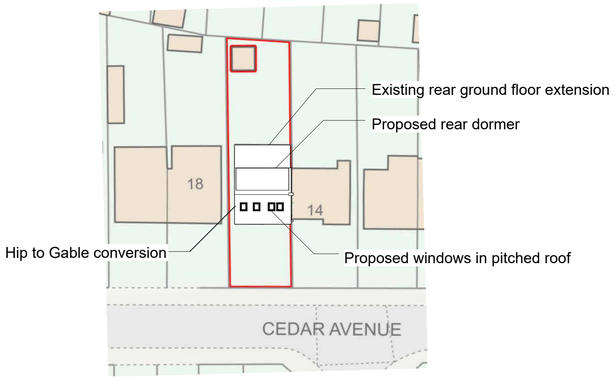

North

1 Block Plan (Proposed)

1 : 500

0 5 10 20 30 40 50
GRAPHIC SCALE 1:500

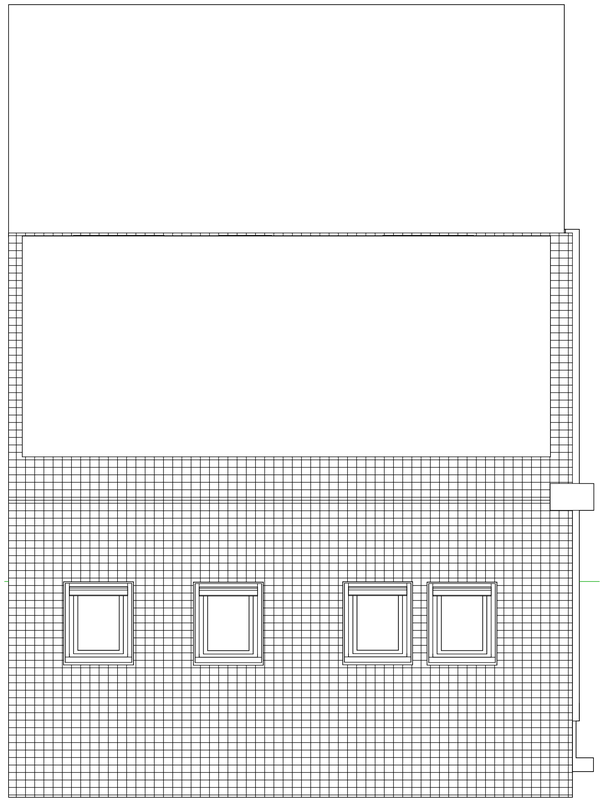

2 Roof Plan (Proposed)

1 : 50

0 1 2 3 4 5
GRAPHIC SCALE: 1:50

Rev	Description	Date

CODE	SUITABILITY DESCRIPTION
STATUS	PURPOSE OF ISSUE

AUTODESK
www.autodesk.com/revit

PROJECT
16 Cedar Avenue,
Worthing, BN13 2HU

TITLE
M. Imran Rafiq

CLIENT
M. Imran Rafiq

DRAWN BY	CHECKED BY	DATE
Imran	Checker	18/10/23

SCALE (@ A1)	PROJECT NUMBER
As indicated	Project Number

DRAWING NUMBER	REV
A100	

28/10/2023 13:02:15