

Existing West Elevation



Existing South Elevation

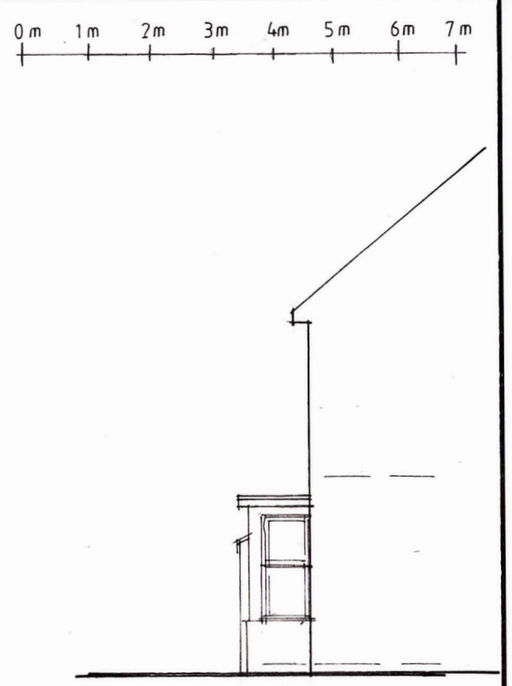

Existing East Elevation

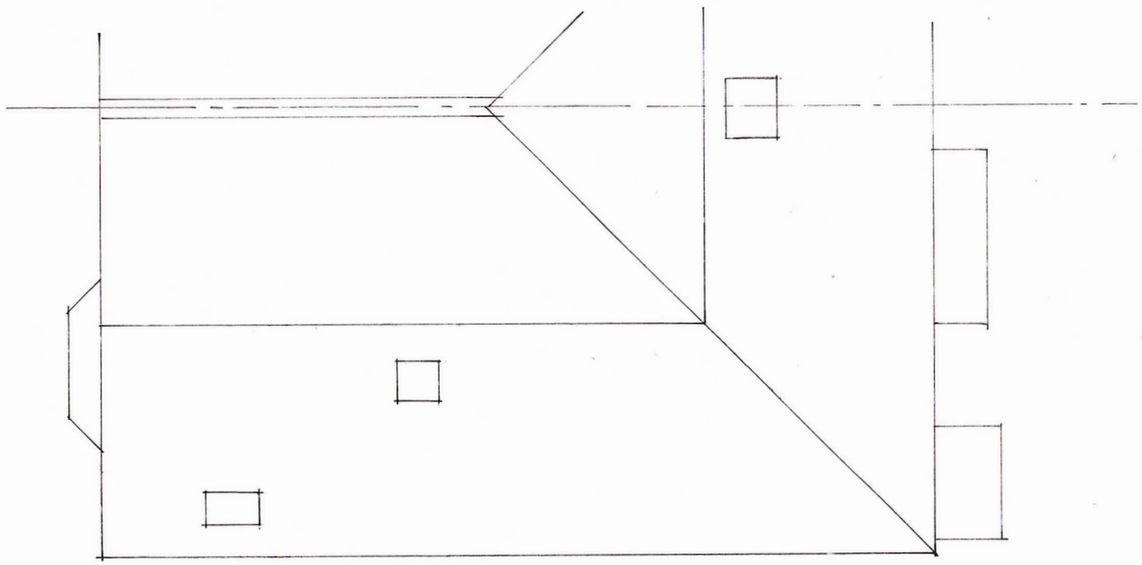

Existing Roof Plan

Sussex Building Surveyors Ltd

01903 529583
adk@sussexbuildingsurveyors.com

20 Church Walk,
Worthing.
BN11 2LT

Extension
Existing Elevations & Roof Plan

Scale: 1:100
Paper: A3
Date: October 2023
Drg No.: SBS/386/02B

Do not scale except for planning purposes.
All dimensions to be checked on site.