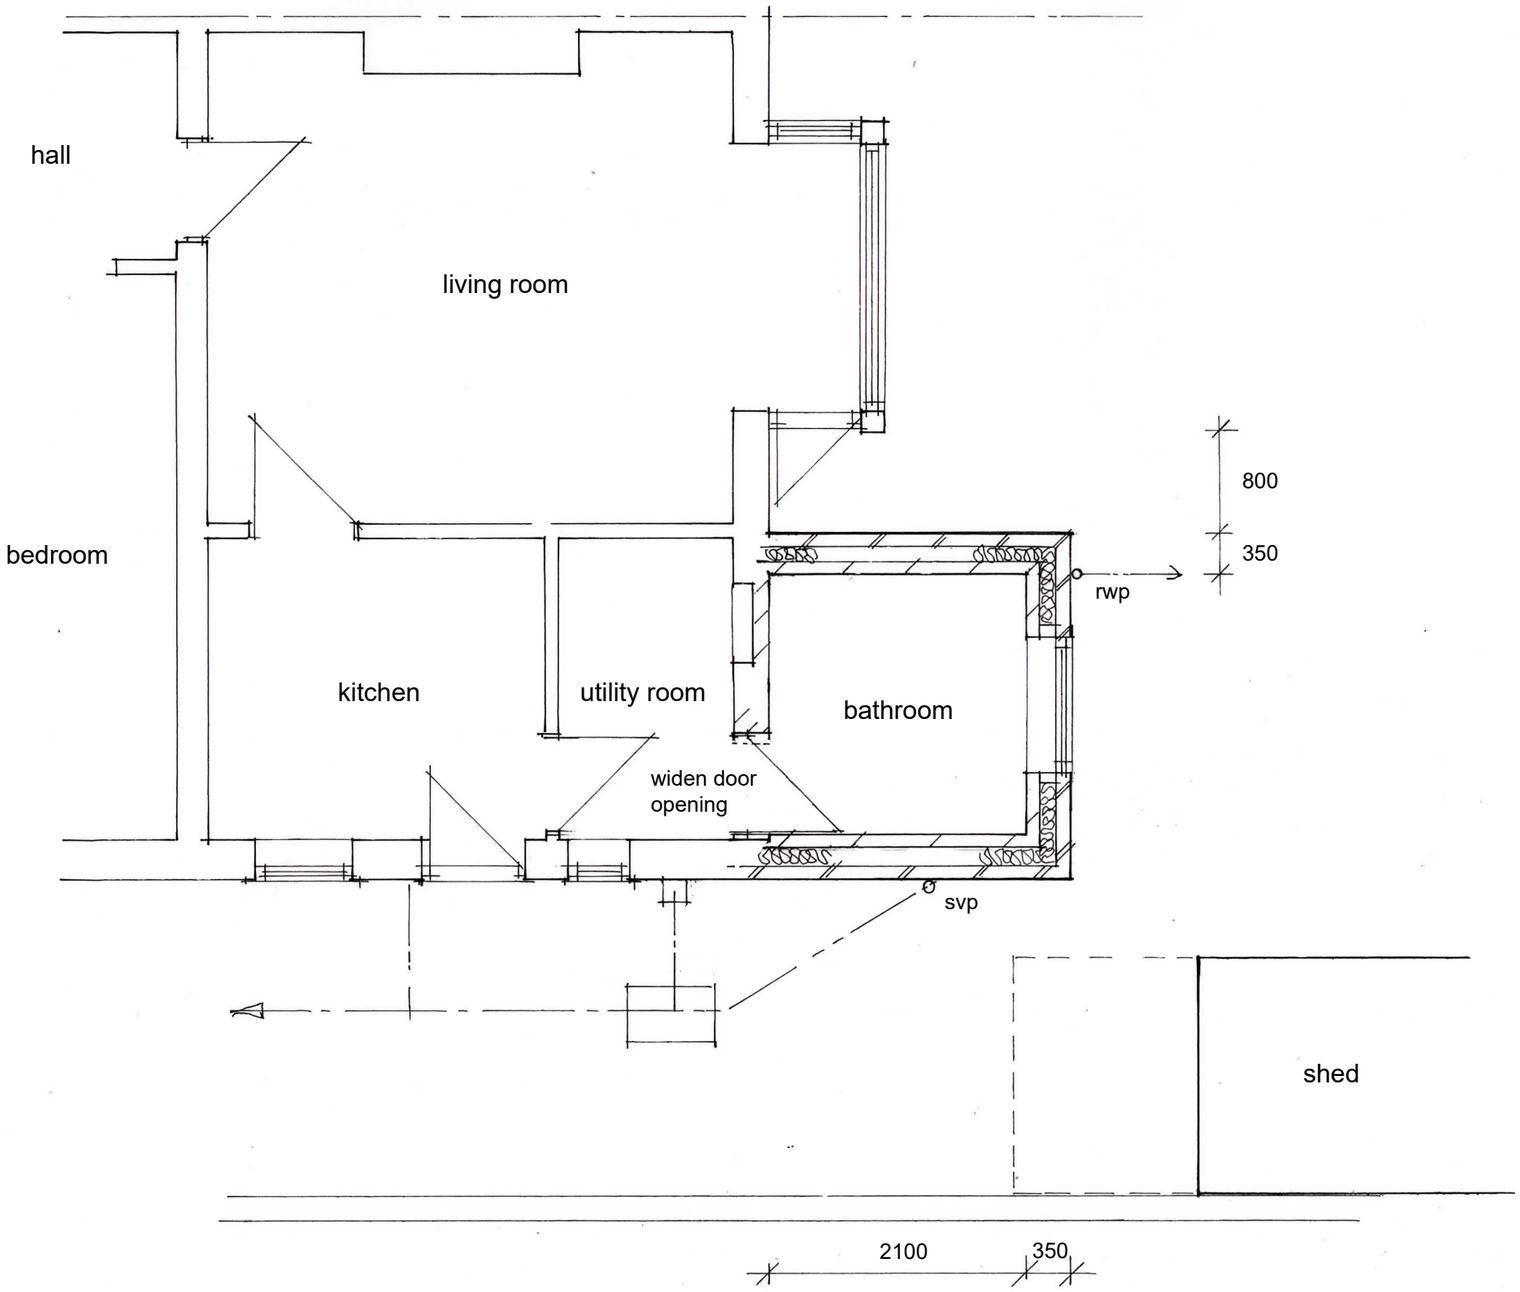

Sussex Building Surveyors Ltd

01903 529583
adk@sussexbuildingsurveyors.com

20 Church Walk,
Worthing.
BN11 2LT

Extension
Proposed Ground Floor Plan

Scale: 1:50
Paper: A3
Date: October 2023
Drg No.: SBS/386/04A

Do not scale except for planning purposes.
All dimensions to be checked on site.