

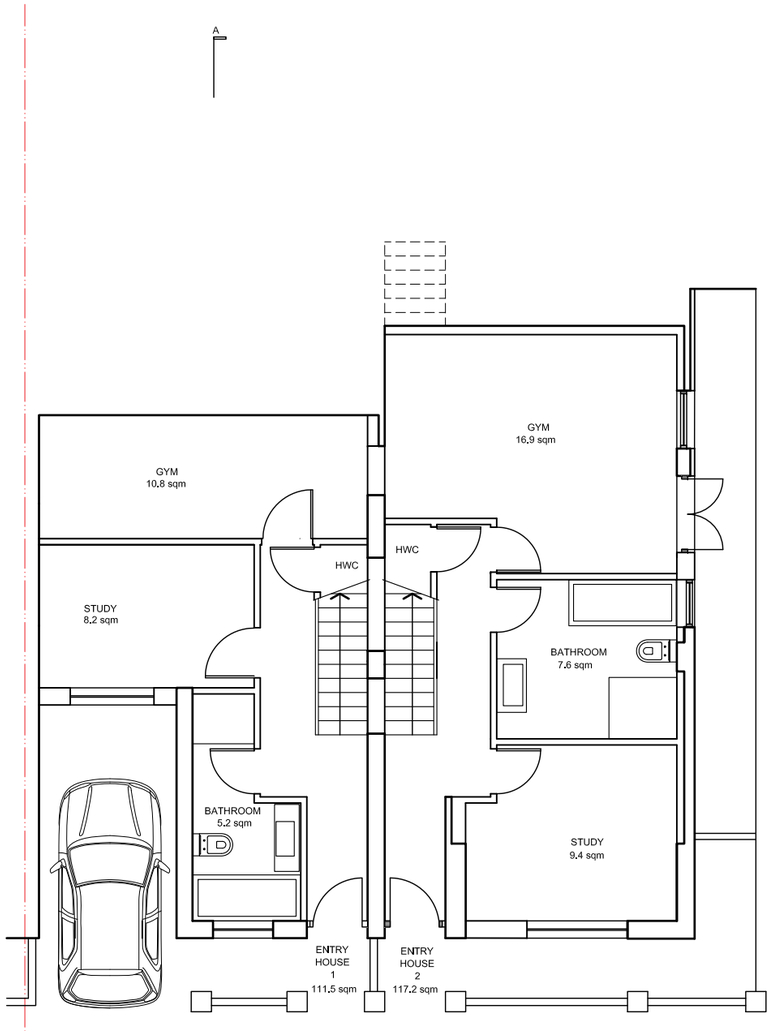



GROUND FLOOR PLAN

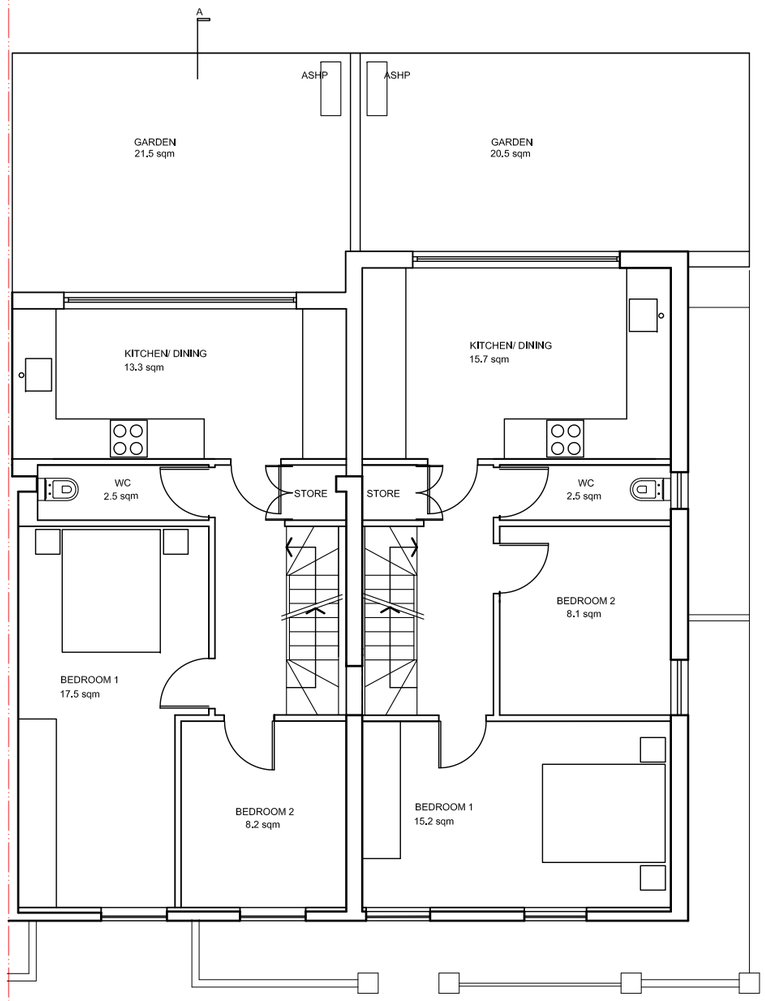

FIRST FLOOR PLAN

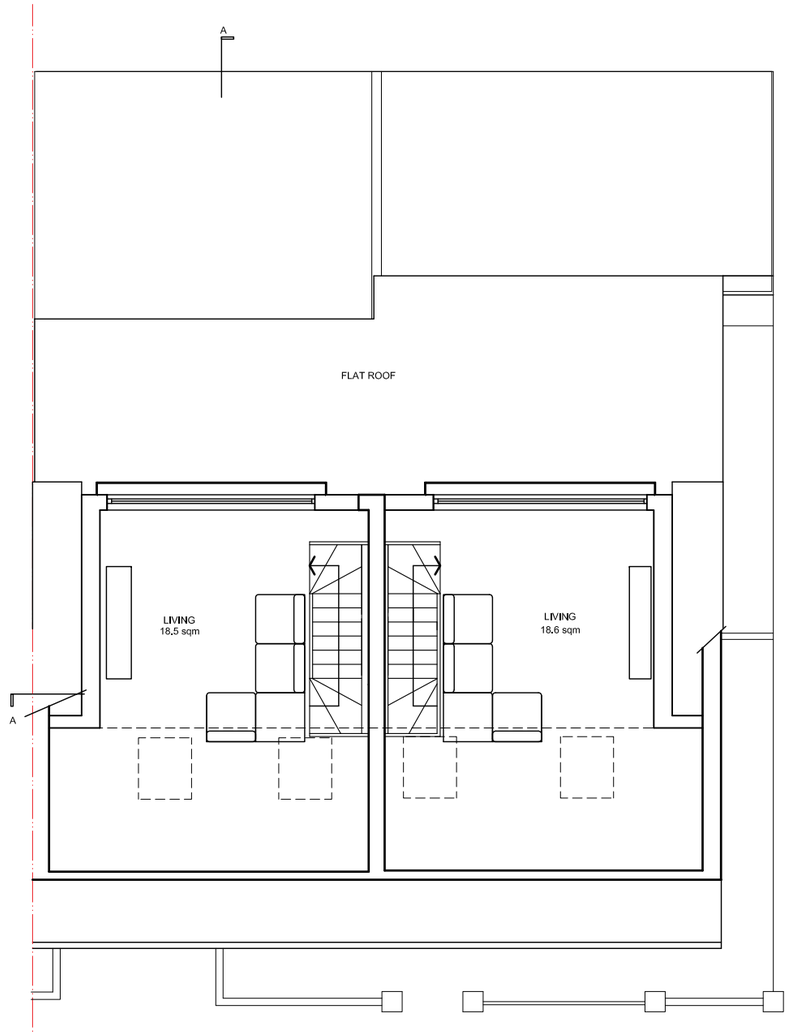

SECOND FLOOR PLAN

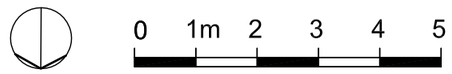

Client REDFERN & TERRY Job Title 90 BRIGHTON ROAD LANCING, BN15 8LW	Drawing Title PROPOSED PLANS Drawing Status FOR PLANNING Drawn By / Checked By LT	Scale 1:100 @ A3 Date MAY 2023 Drawing No. 2834 - 05 Rev. C	Revisions Rev. Date. Description A 01.10.23 DORMER DECREASED, SCREENS ALTERED AND GRD FLR LAYOUT CHANGED B 17.10.23 TERRACE OMITTED & JULIETTE BALCONY ADDED. DORMER & EXTENSION REDUCED C 23.10.23 PRIVACY SCREEN OMITTED AND DORMER REDUCED		All site dimensions and levels to be verified by contractors and subcontractors on site prior to manufacture Do not Scale from this drawing To be read in conjunction with all other drawings and contract documentation Contractor to refer to all relevant consultants and engineers drawings throughout the course of the works All works to comply to local authority requirements Any errors, dimensional discrepancies or omissions to be reported to Inature prior to manufacture Drawing is for design intent only

inature
architecture & design

www.inature.co.uk
T. 0207 223 8100
T. 01273 710 056

© inature