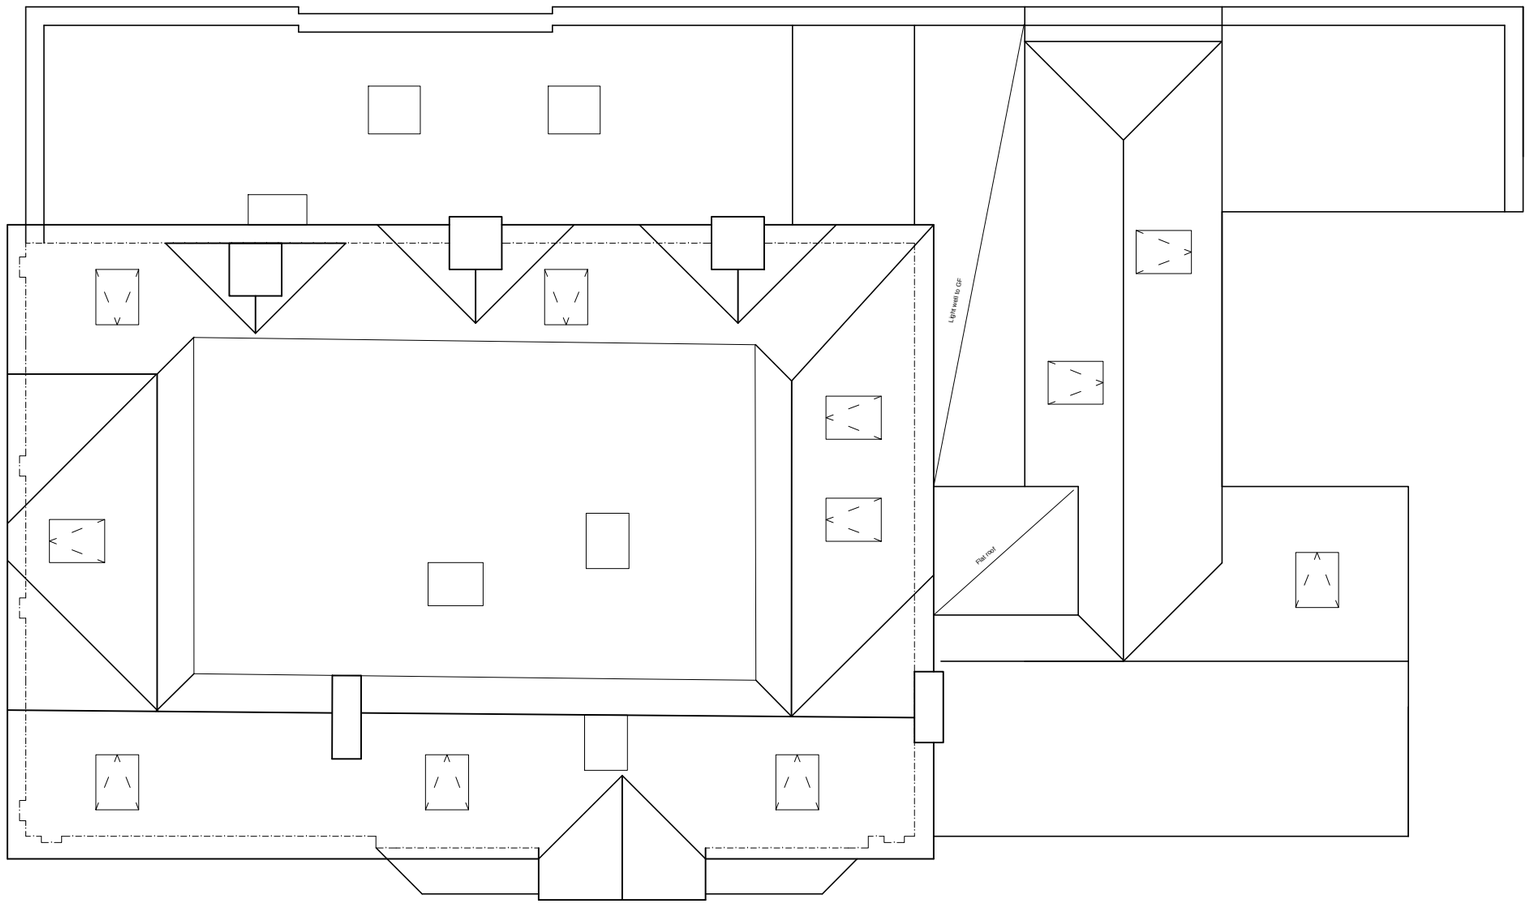

Roof plan
PROPOSED

0 1 2 3 4 5 6 7 8 9 10
Scale - Meters

Minor amd	26/10/23		a
Revision	Date	By	Rev. No.

Client

Project
38 Northcourt Road, Worthing

Title
Roof Plan Proposed

CLIVE HAWKINS
ARCHITECTS LTD
DESIGN@CLIVEHAWKINSONLINE.COM Tel: 01273 245249

Scales		Date
1:100		Oct 23
Project No. 1190	Dwg. No. 08	Rev. No. a

1190231026 plan amd