

01. Olde Henfield Multi Red Brick



02. Karma White Stock Brick



03. Adante Golden Buff Yellow Brick



04. RAL 8004 PPC Aluminium Panels



05. Secum Roof w/ Gravel Border




06. Green Wall System



07. Glass Balustrading Sytem w/ Capping Rail




08. RAL 7016 PPC Aluminium Windows & Doors

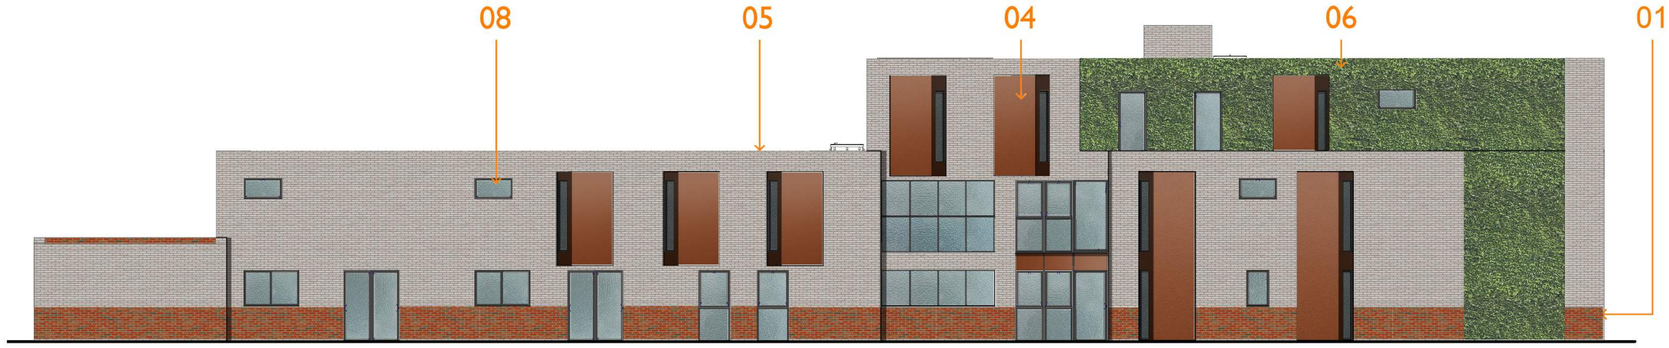

+EV - NORTH FACING ELEVATION


1 : 100

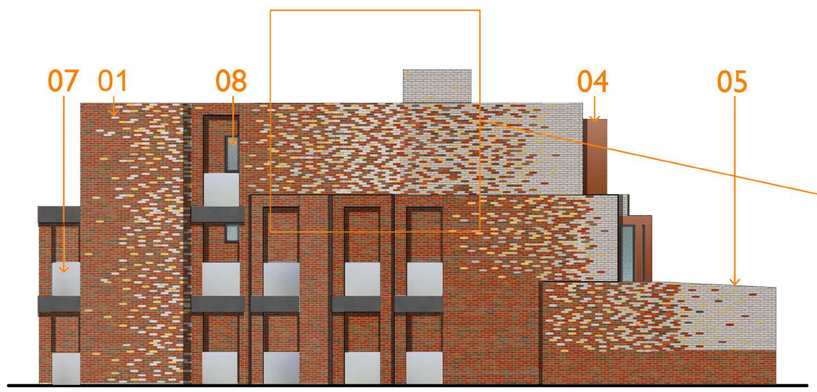

+EV - EAST FACING ELEVATION

1 : 100



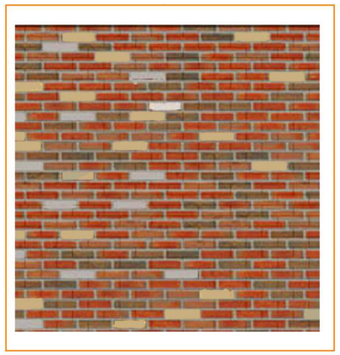

Blend of Multi Red Brick, White Stock Brick and Buff Yellow Brick

NOTES :

Copyright of this drawing and contents remain with Liam Russell Architects.
Do not scale from drawing.
The contractor and all sub-contractors have to verify dimensions on site prior to the commencement of any works.
Any discrepancies are to be reported to the Architect / Supervising Officer immediately. If in doubt - seek clarification.

All work must comply with the current Building Regulations. No materials are to be used or method of workmanship employed unless conformity with the current Codes of the Practice & British Standards is ensured.

TENDER

Revision Schedule

Rev	Date	Issued by	Rev Info

Scale (@A1)	Issuing Office:	Project Number:
1 : 100	LRA	1624

LRA

PROJECT
Cecil Norris House

TITLE
MATERIAL DISCHARGE

DRAWING NUMBER
1624-LRA-B-ZZ-DR-A-033