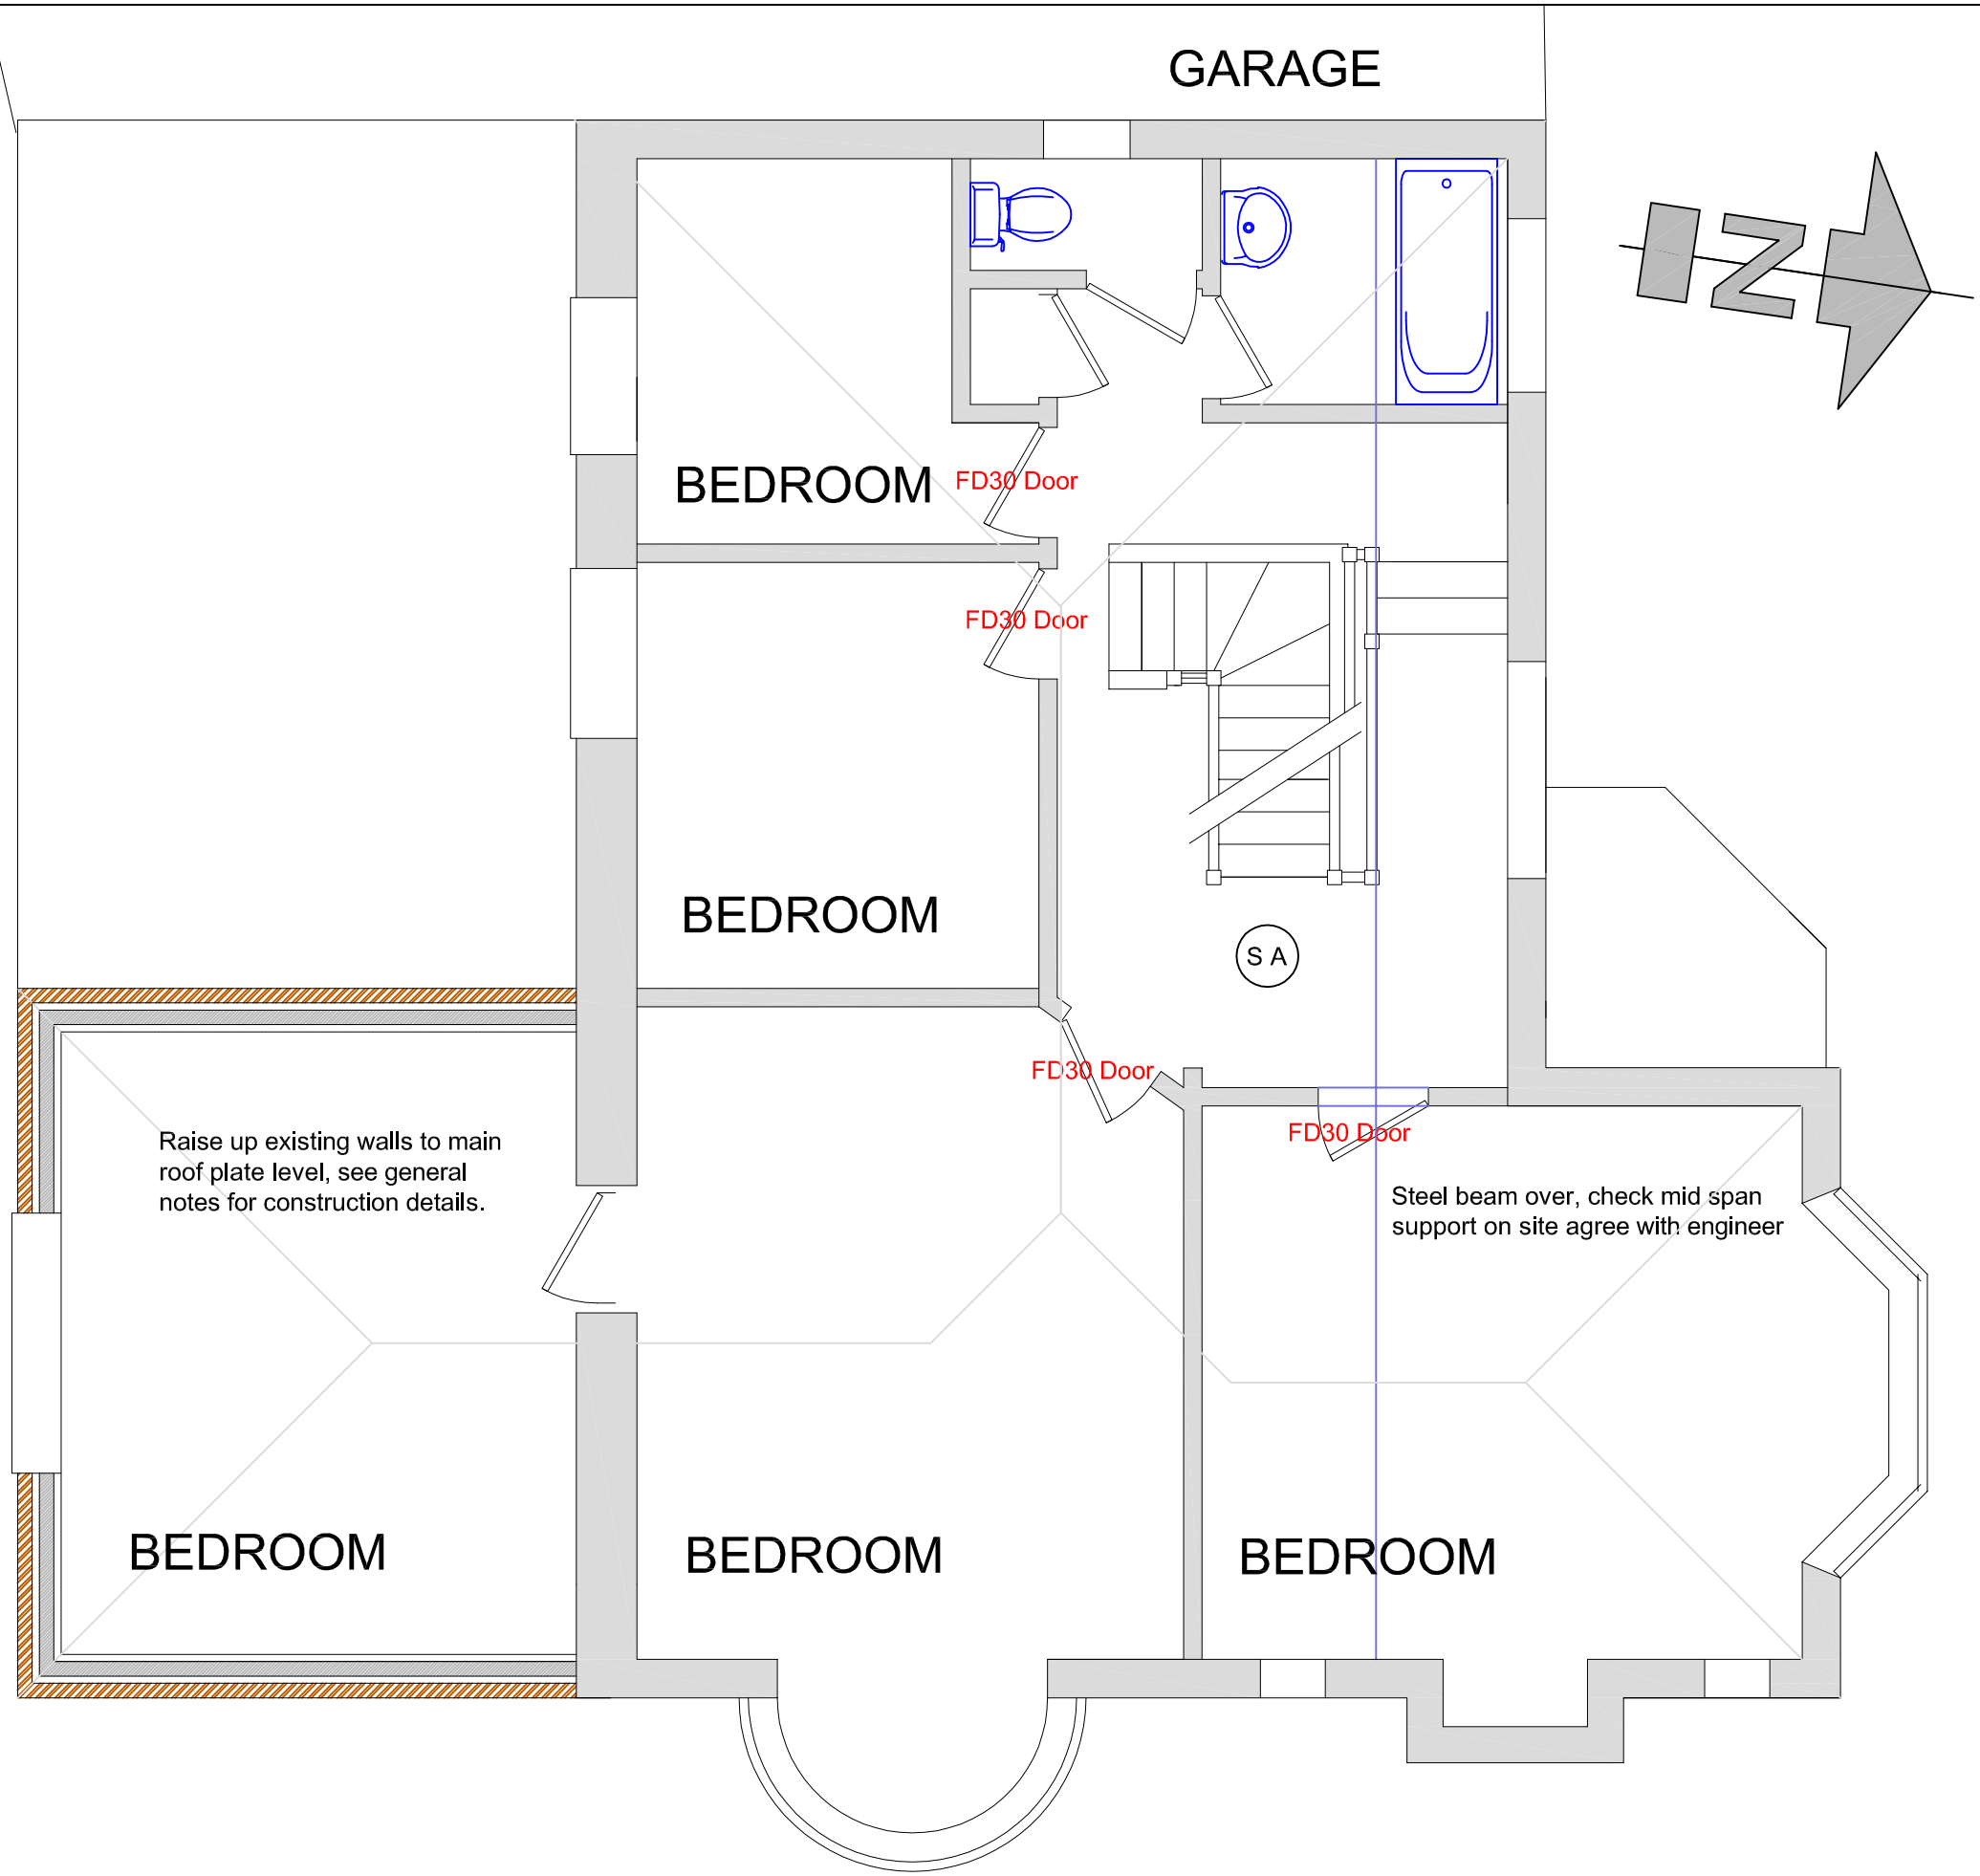


PROPOSED FIRST FLOOR PLAN

General Notes:

Do not scale dimensions from this drawing, unless for Planning purposes.

The Contractor is responsible for checking all dimensions on site prior to commencement of the works.

This drawing is to be read in conjuction with the specification.

Revision	Date	Description
C	04/02/2025	GARAGE ADDED
B	04/02/2025	North Point & Room Names
A	20/01/2025	Redesign

Client:
Mr & Mrs Batty. 2 Secound Avenue, Worthing.

Project:
Loft Conversion

Drawing Title:
Proposed First Floor Plan

Scale:	Date:	Drawn By:
1:50	15/12/2024	BE

Drawing Number:	Revision:
1676/004	C

Brian Elstone Surveying Services Ltd
Brian Elstone, MCIOB, MCABE
Building Surveyor and Architectural Consultant
CDM Consultant
1 Herne Court, Station Road, Rustington,
West Sussex, BN16 3BQ
Phone: 01903 784884, Mobile: 07710 593021.
Email: brian@elstone.biz