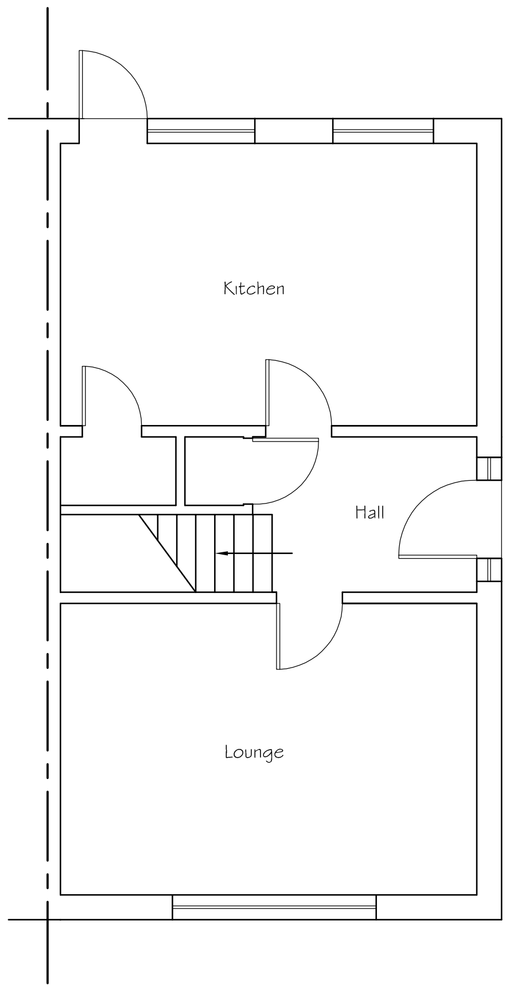

Existing Ground Floor Plan

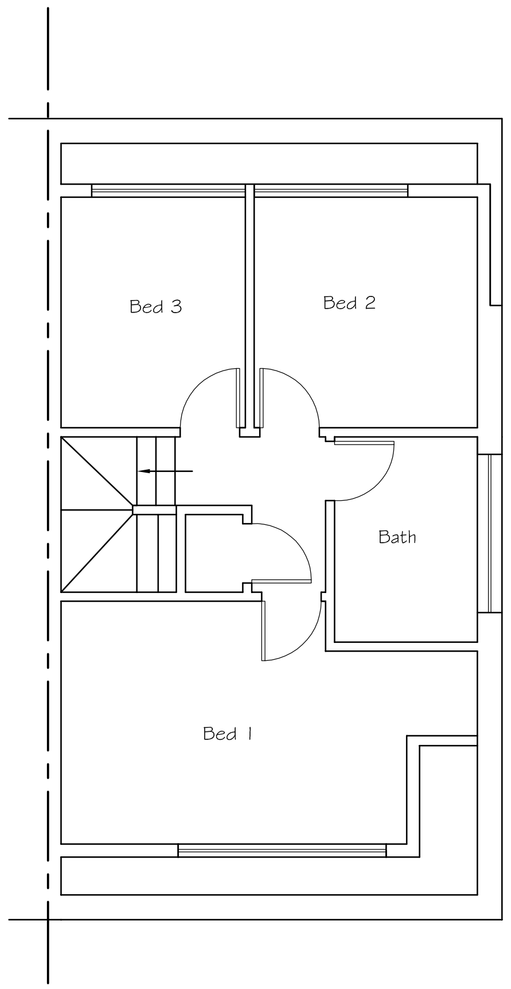

Existing First Floor Plan

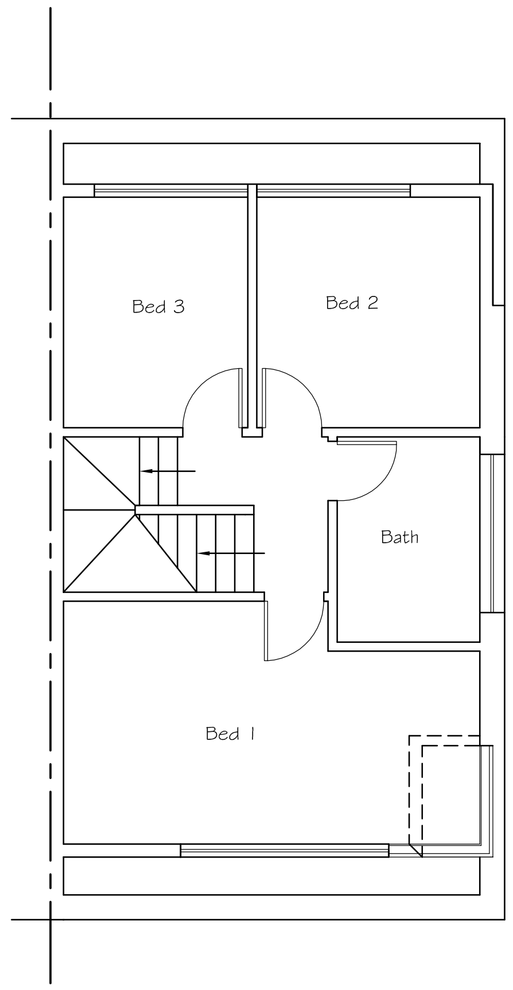

Proposed First Floor Plan



SCALE 1:50

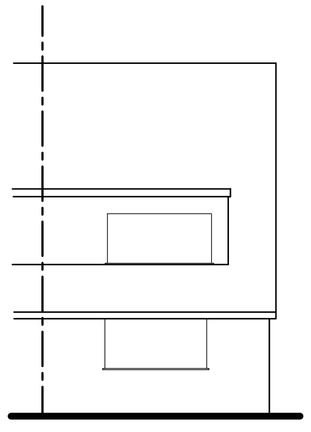

Existing Front (West) Elevation

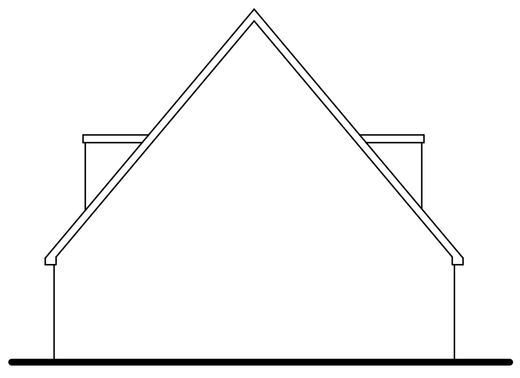

Existing Side (North) Elevation

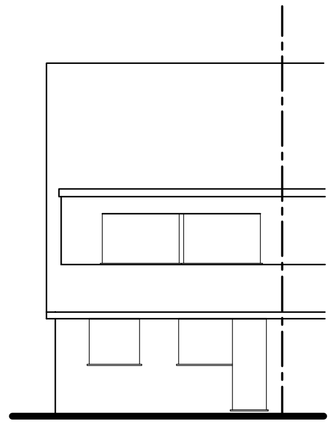

Existing Rear (East) Elevation

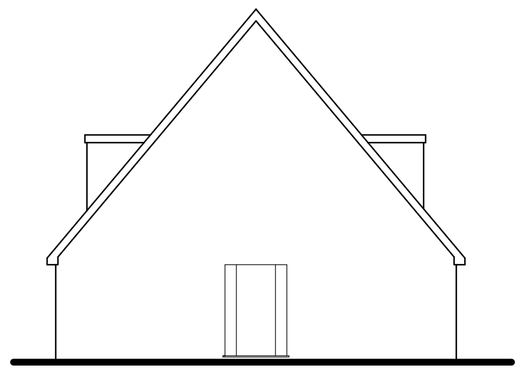

Existing Side (South) Elevation

SCALE 1:100

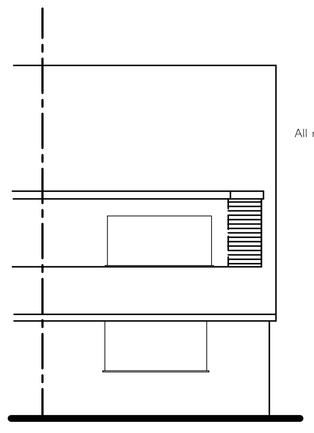

Proposed Front (West) Elevation

All materials to match existing

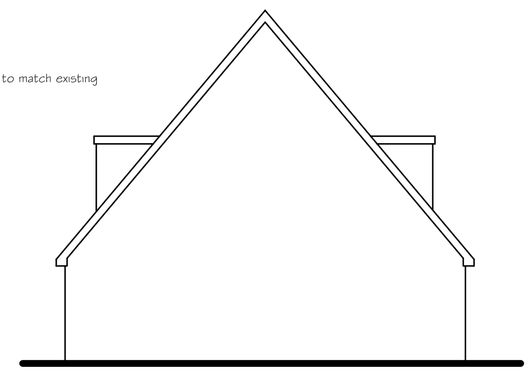

Proposed Side (North) Elevation

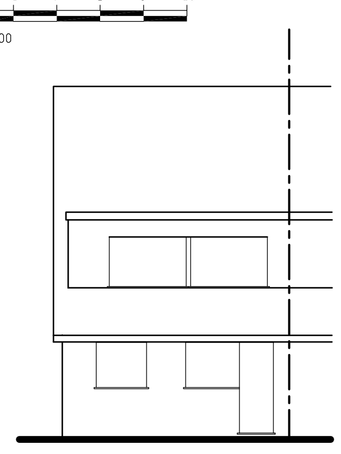

Proposed Rear (East) Elevation

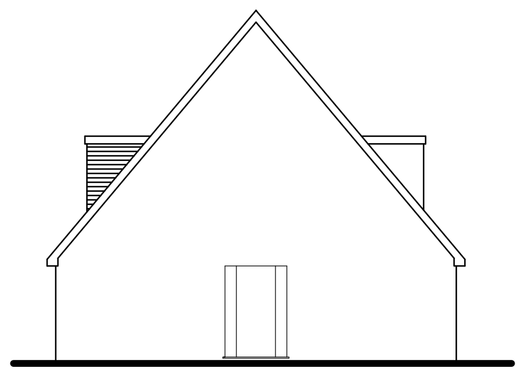

Proposed Side (South) Elevation

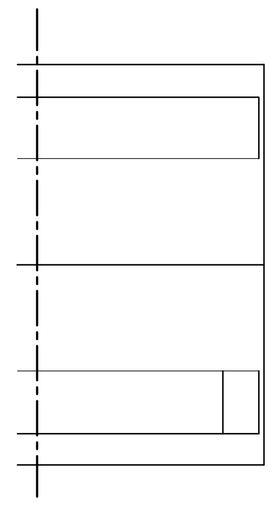

Proposed Roof Plan

Tony Rogers
Building Consultants
Address: 40 Dawn Crescent, Upper Beeding
West Sussex, BN44 3WH
Telephone: 01903 815225 Fax: 01903 815225

Rev.	Date:	Revision Description:

Client: Mr I Grise

Address: 12 Fennel Walk
Shoreham
West Sussex
BN43 6JD

Project: Proposed enlargement of existing front dormer

Scale: 1:50 1:100
Paper Size A1

Date: April 2018

Drawing No: 16/1297/01

Drawn By: AWR

Revision: