Proposed External Cold Store

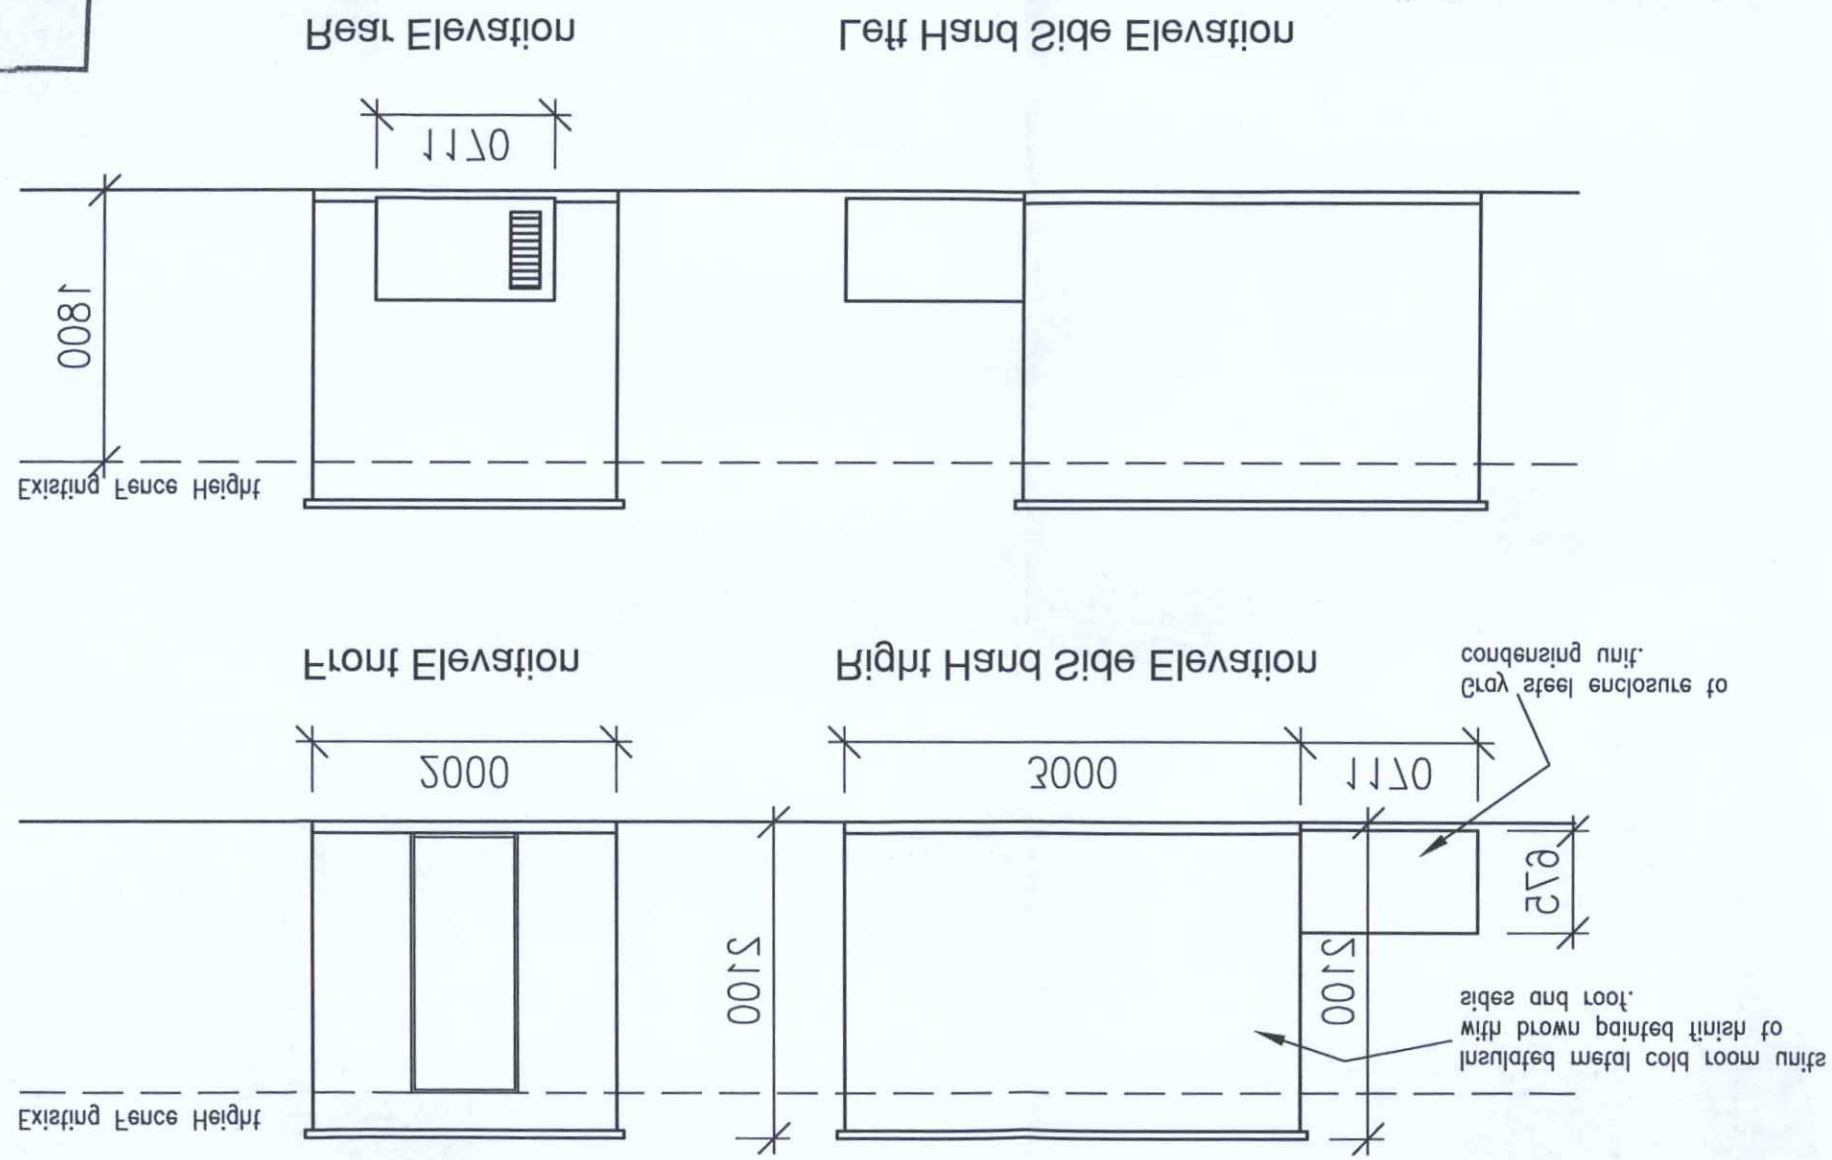

Scale - Metres

0 0.5 1.0 1.5 2.0

~~VALID DATE~~	Rec: 5/3/17
PLAN	AWDM/1770/16
PLANNING SERVICES	

ADUR & WORTHING

AMENDMENT

Project Manager	Drawn By	Scale (A3 Size)	Date
Checked	EAJ	1:50	Nov16
Arch/Des.	Drawing Number	4108-701	Rev. B

Title: Proposed External Cold Store

Site: 43 Manor Road Lancing

B.U.N. No.

Brand: MILLER & CARTER STEAKHOUSE

Mitchells & Butlers

Mitchells & Butlers Retail Limited
27 Fleet Street
Birmingham
B3 1JP
0870 809 3000

DESIGN COALITION

ENVIRONMENTAL DESIGN COALITION DESIGN CO.UK
FACSIMILE (01277) 268012
TELEPHONE (01277) 262570
ONGAR, ESSEX CM5 9LY
THE OLD MILL CASTLE STREET

Rev.	Description	By	Date
A	Noted scale correct to match dwg.	EAJ	23.1.17
B	Condenser unit added.	EAJ	2.3.17

NOTE:

The Contractor is to check and verify all building and site dimensions, levels and sewer inverts levels at connection points before work starts. This drawing must be read with and checked against any structural or other specialist drawings provided.

The Contractor is to comply in all respects with the current Building Regulations whether or not specifically stated on these drawings.

This drawing is not intended to show details of foundation or ground conditions. Each area of ground relied upon to support the structure depicted must be investigated by the Contractor and suitable methods of foundation be provided.

This drawing is to be read in conjunction with all other standard Mitchells & Butlers specifications and documentation.

© This drawing remains the Copyright of Mitchells & Butlers Retail Limited.