AMDM/0920/12
REC'D 31 OCT 2012

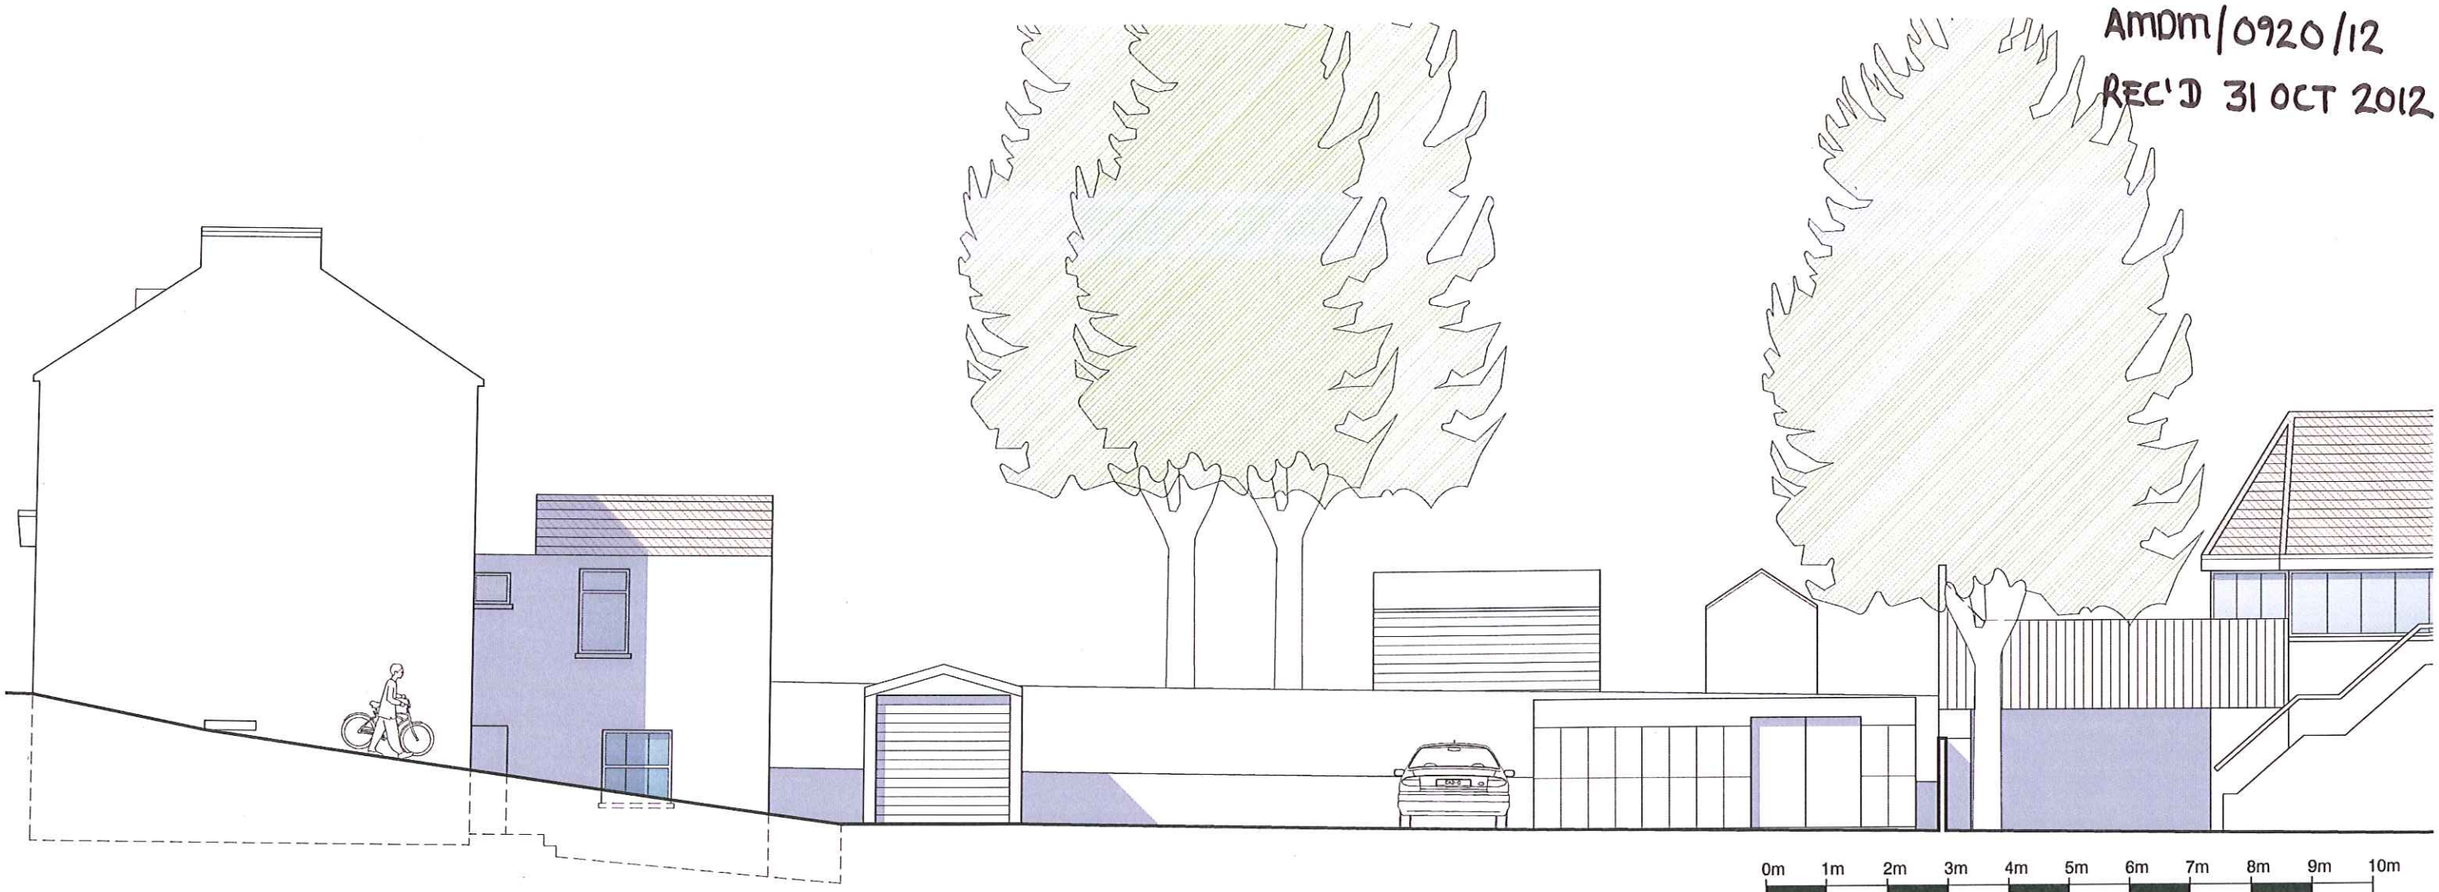

Existing south elevation Scale 1:100@A3

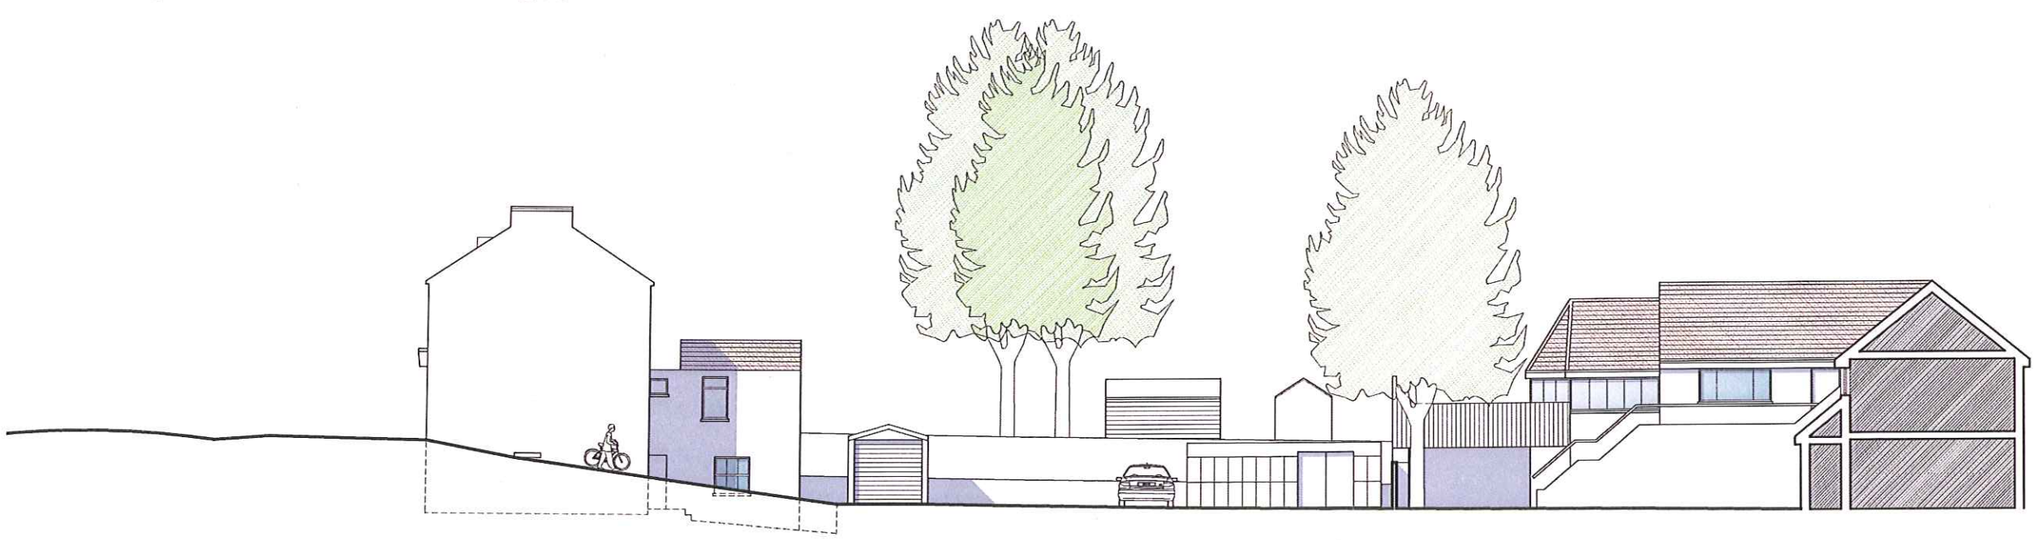

Existing south elevation Scale 1:200@A3

A 01.10.12 High level existing vent added to side elevation

rev.	date

No dimensions to be scaled from this drawing. All dimensions to be checked on site. This drawing is copyright and should not be reproduced without the permission of the Architects.

client
Ashacre Ltd

project
6 Underdown Road
Southwick

drawing
Existing elevations

scale 1:100@A3 date 24.04.12 drawn Nathan

19a Wilbury Avenue
Hove, East Sussex
BN3 6HS

tel: 01273 203230
fax: 01273 321687
email:info@taarchitects.co.uk

Turner Associates
Architects and Planning Consultants

TA 630 /07 rev. **A**