REVISIONS:
REV: DATE: BY: RVW:

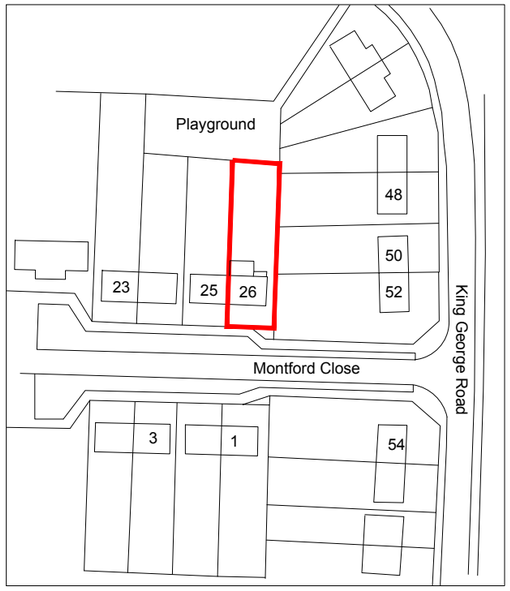

Location Plan 1:250

N

Scale 1:1250

0 10 20 30 40 50m

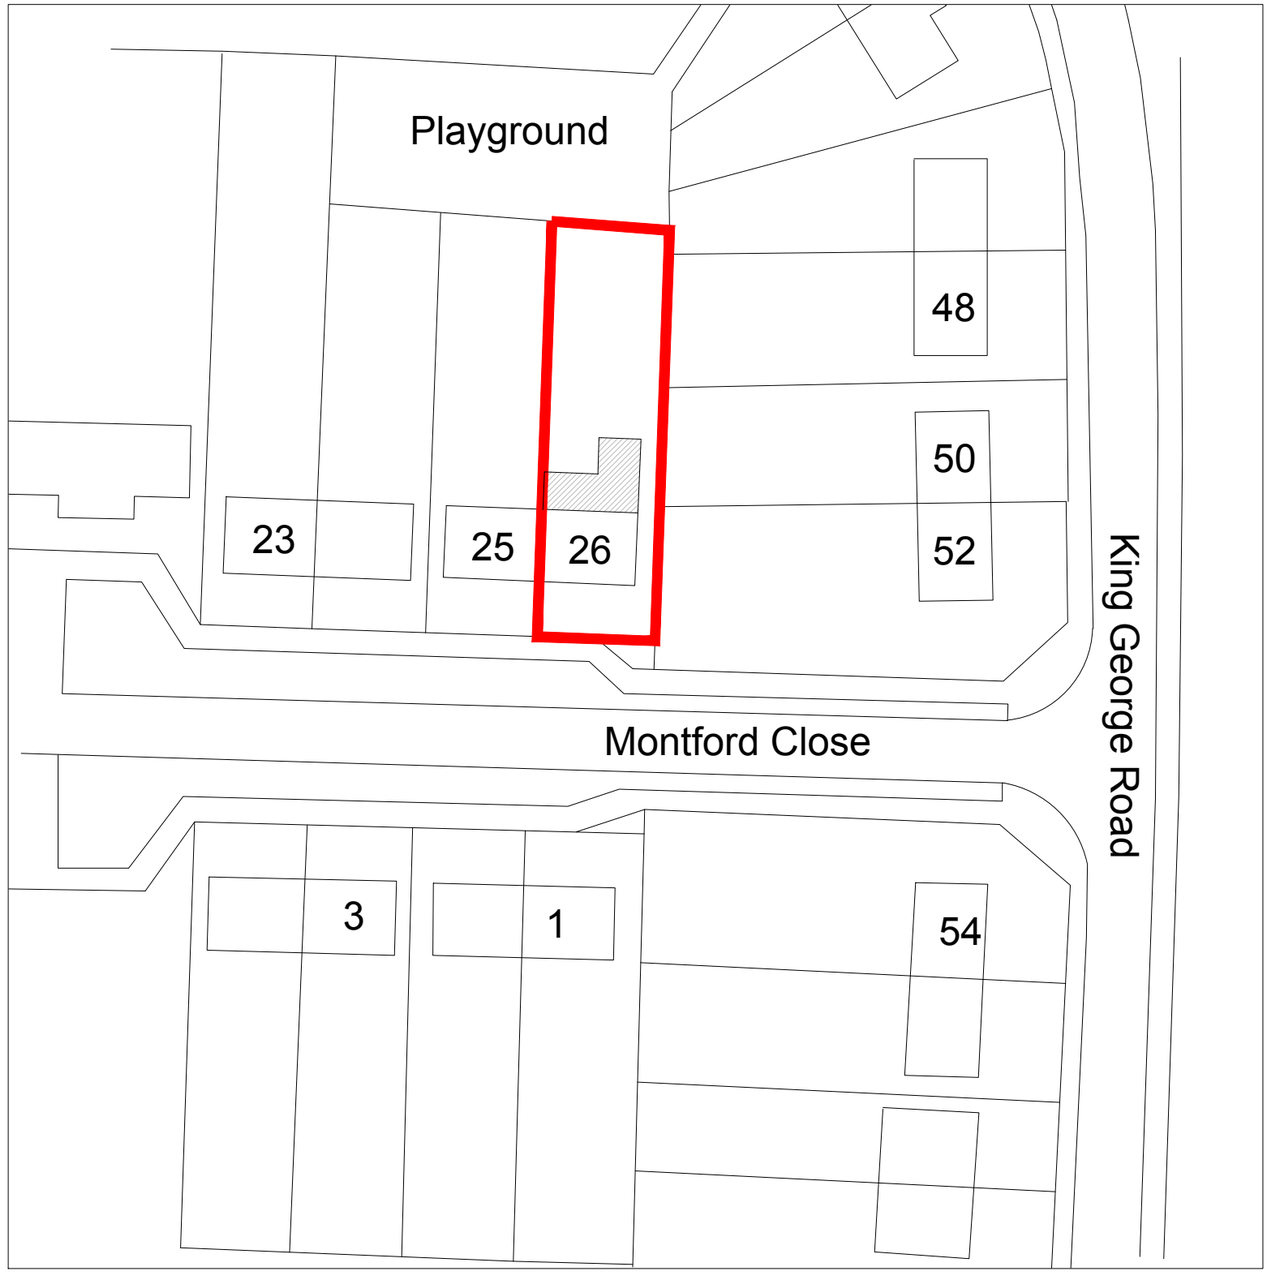

Block Plan 1:500

Proposal: Single storey rear extension connecting with existing extension, and associated works

N

Scale 1:500

0 5 10m 20m

CLIENT
Mr Sam

This drawing is for Planning Permission purpose only. All dimensions to be confirmed on site.

© This drawing is the sole copyright of Wang Dao Architecture Ltd.

Any discrepancies between this drawing & other information shall be reported to the Architect. MODIFICATIONS to be made solely on ORIGINAL MAGNETIC MEDIA.

PROJECT
26 Montford Close
Shoreham By Sea
BN436YP

TITLE
Rear Extension
Location and Block Plans

STATUS
Planning

DATE
February 2021

SCALE @ A3
1:500, 1:250

DRAWN BY
Edward

REVIEWED BY

DRAWING NUMBER
WDA PL 01

CTB file:
XREF'S:

LTscale: