ADUR DISTRICT COUNCIL

Adur District Council

Town and Country Planning Act 1990

Office use
App A/0202/07
Date Rc: 11 APR 2007
Fee 135

Householder's planning application form

Use this form to apply for planning permission to extend or alter your house or flat, to build a garage or other structure on your property or to create access for a vehicle onto a classified road (please read note 9).

Please read the notes before you fill in this form.

1 Please give the address of the property to be altered or extended.

57 FIRST AVENUE
LANCING
BN15 9QF

2 Type of property (please tick)

Detached House	☐	Terraced House	☑	Other (please give details)	☐
Semi-detached House	☐	Flat	☐		

3 Please describe the development you are applying for.

A dropped curb for a driveway access to hardstanding at the front of my house

4 Applicant (in block capitals)

Full name : ROBERT PICKARD
Address (including postcode):
57 FIRST AVENUE
LANCING
BN15 9QF
Phone Number: ~~01903~~
Home: [redacted]
Work: [redacted]
Extension:
Fax Number:

Agent (if any)

Full name :
Address (including postcode):
Phone Number:
Home:
Work:
Extension:
Fax Number:

5 Please enclose four copies of this form and four sets of plans.
Please number

	Plan number	Scale
Location plan	1	1:1250
Block plan	2	1:100
Floor plan		
Elevations		
Other		

6 Will the development involve cutting down any trees? Yes ☐ No ☑
If "Yes", please show these clearly on the block plan.

7 Will the development (including any new or altered access affect a public footpath or any other public right of way? Yes ☑ No ☐

8 Does this application require a fee? (See note 3) Yes ☑ No ☐

If "No", please tick the option that applies (See note 3) A ☐ B ☐ C ☐

If "Yes", please state the fee enclosed (See note 4) £135

Signature: [redacted] Date:

Please print your name: ROB PICKARD

Certificate under Article 7 of the Town and Country Planning (General Development Procedure) Order 1995

If anyone else owns the land or part of it, you must fill in Certificate B, which you can get from the Planning Section. You must also tell the owner of the land about this application by serving a notice on them. If you own all of the land, you must fill in Certificate A below.

Certificate A

I confirm that:

- Nobody except the applicant was an owner of any part of the land involved at the beginning of the period of 21 days before the date of this application; and
- none of the land this application relates to is an agricultural holding or part of an agricultural holding.


Signature: [redacted] Date: 4/4/07

Please print your name: ROB PICKARD

2

Scale
1 : 100




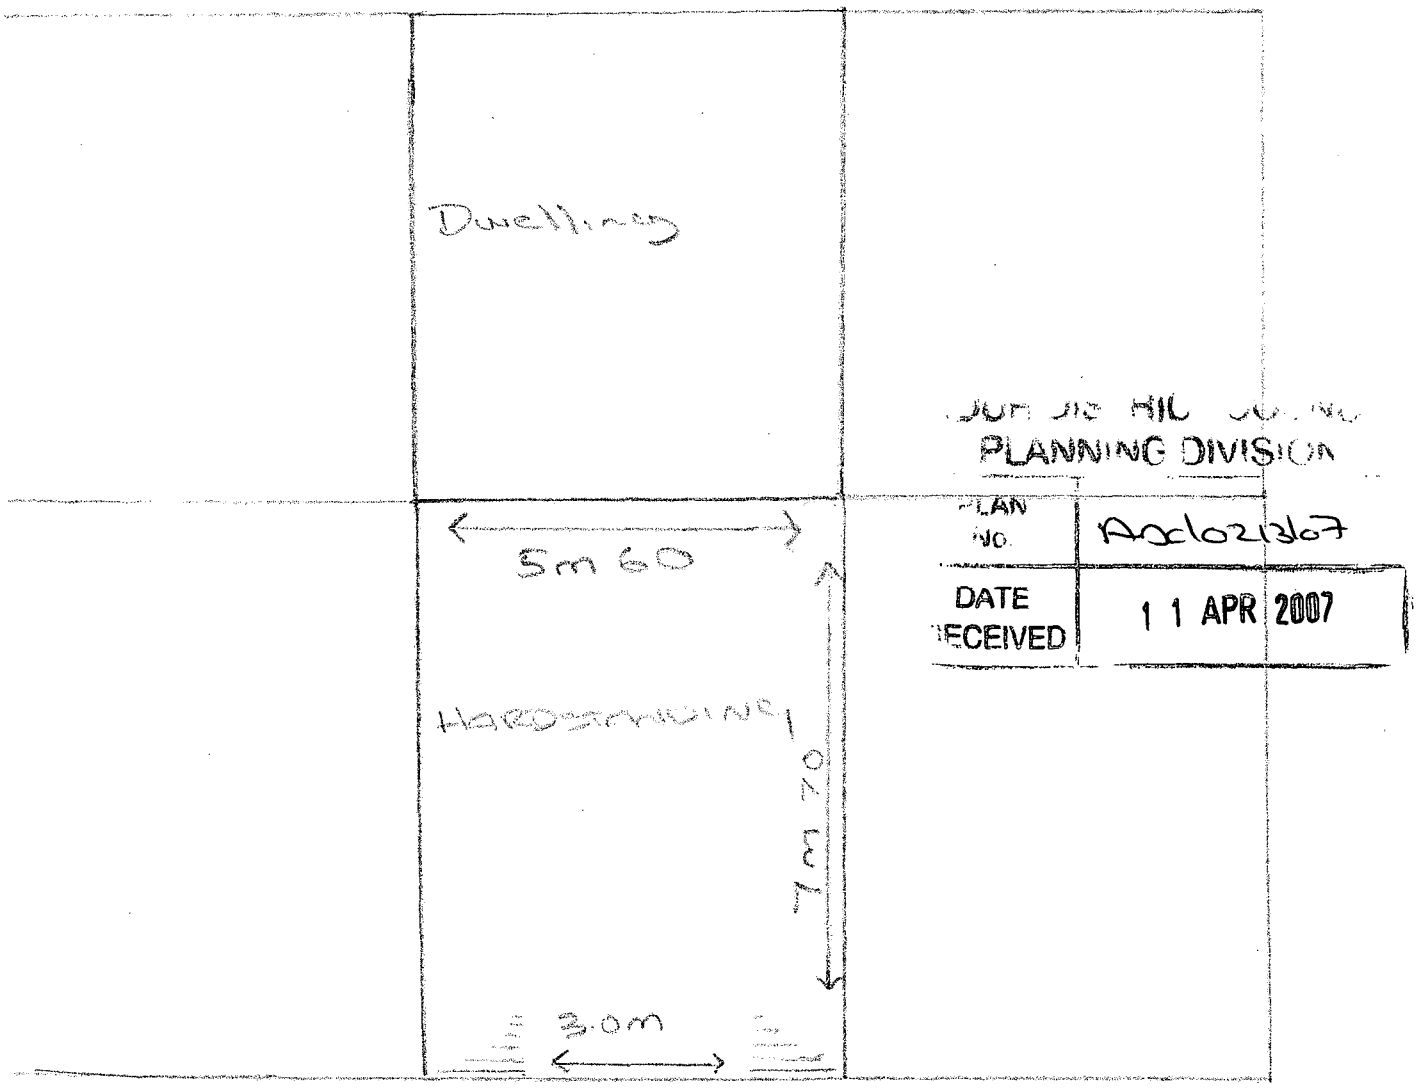

PLANNING DIVISION

PLAN NO.	A2102307
DATE RECEIVED	11 APR 2007

PAVEMENT

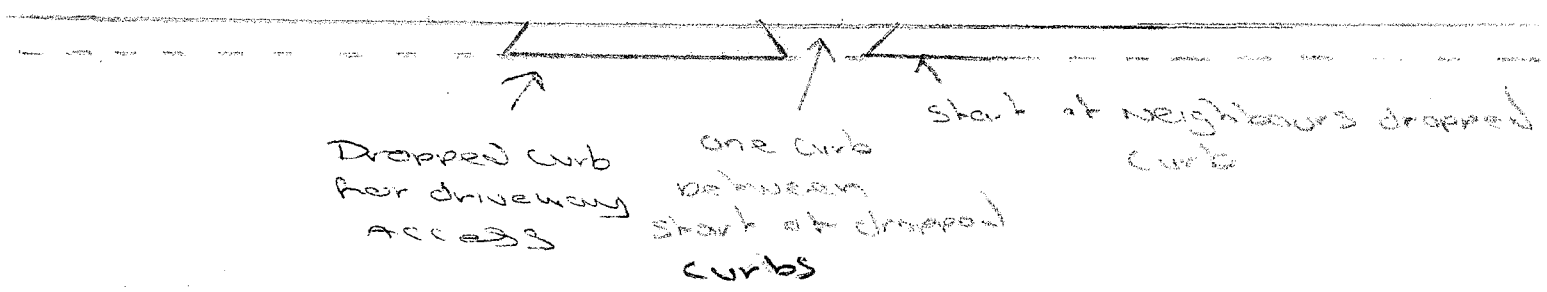

Road

[redacted]

1

TITLE:

GRID REF: TQ1805SW

SCALE: 1:1250

JOB No:

OUTLINE PLOT



RECEIVED
13 APR 2007
Planning Division
Mid Sussex District Council

Modified