
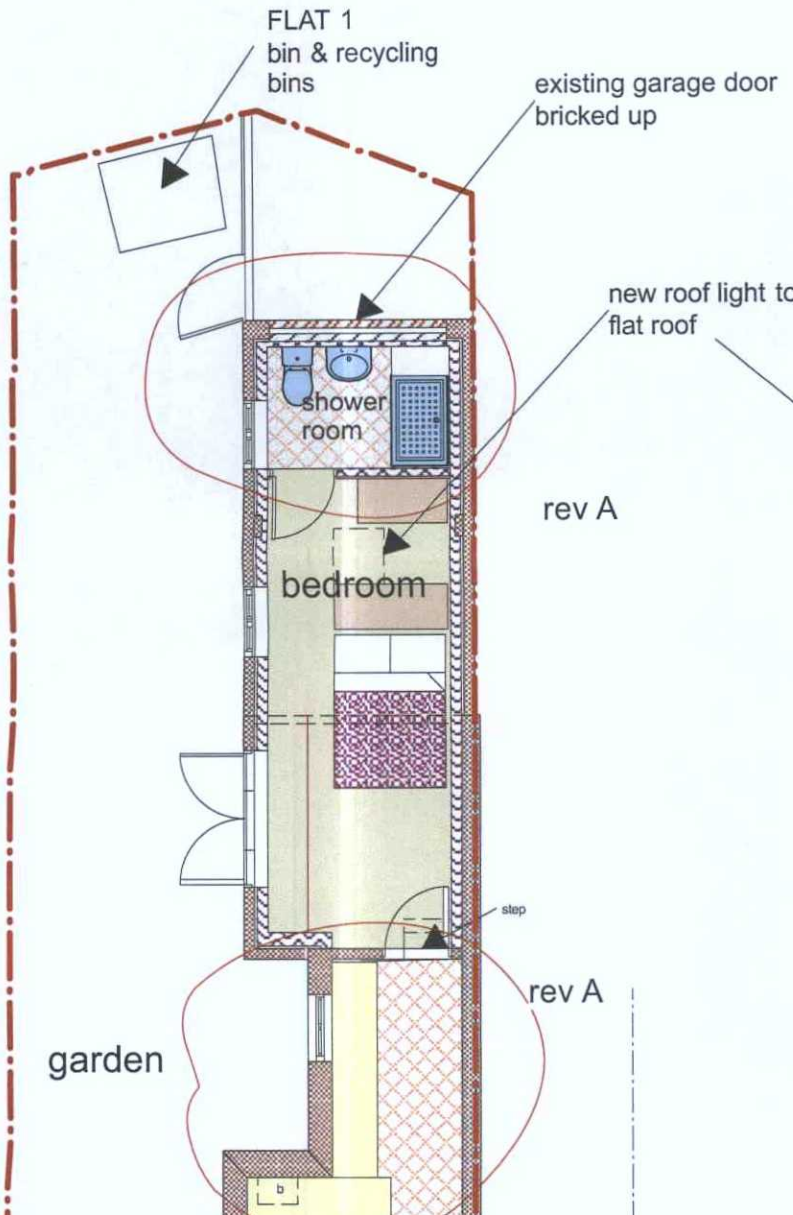


GROUND FLOOR PLAN scale 1:100

FIRST FLOOR PLAN scale 1:100

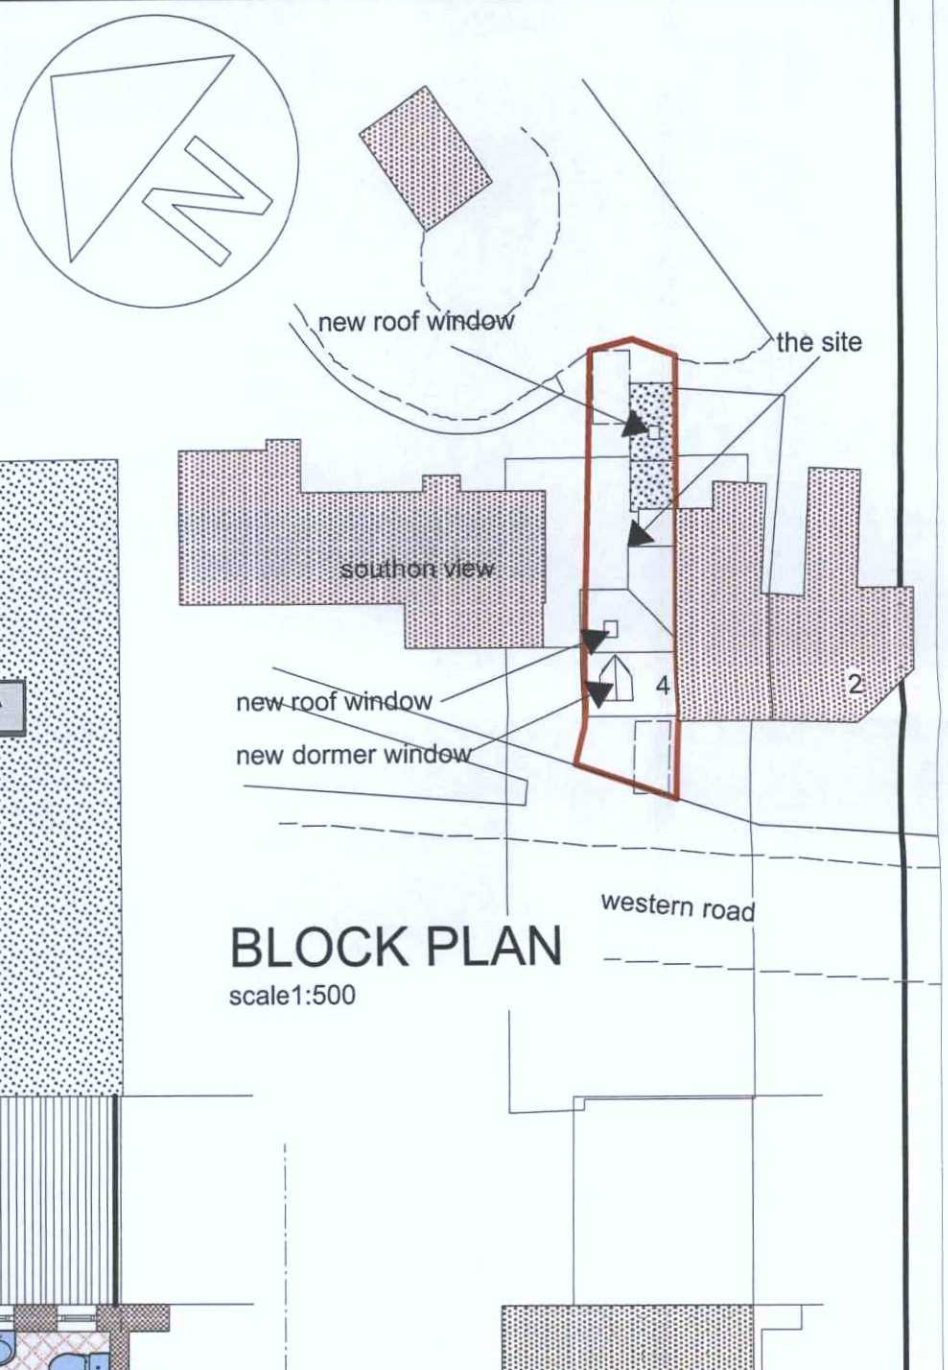

BLOCK PLAN scale1:500

LOFT ROOM PLAN scale 1:100

0 1 2 3 4 5 6 M

ADUR & WORTHING
PLANNING SERVICES

PLAN	AWDM/1802/15
DATE VALID	Rec 12/1/16

rev A 11 Jan 16 Ground floor shower room repositioned

Richard Goodson Practice
CHARTERED ARCHITECT & DESIGNER
20 Nelson Close Sompting LANCING West Sussex BN15 0LY tel: 01903 761263
www.RichardGoodsonPractice.co.uk email: richard@RichardGoodsonPractice.co.uk

Type
PLANNING SCHEME

AMENDMENT

Title
PLANS & BLOCK PLAN

project
PROPOSED CHANGE OF USE FROM SHOP TO GROUND FLOOR FLAT AND LOFT CONVERSION AT 4 WESTERN ROAD LANCING
Mr & Mrs T Arain

date	scale	drawn by	drawing no.
NOV 15	1:100/500	REG	1589/01A