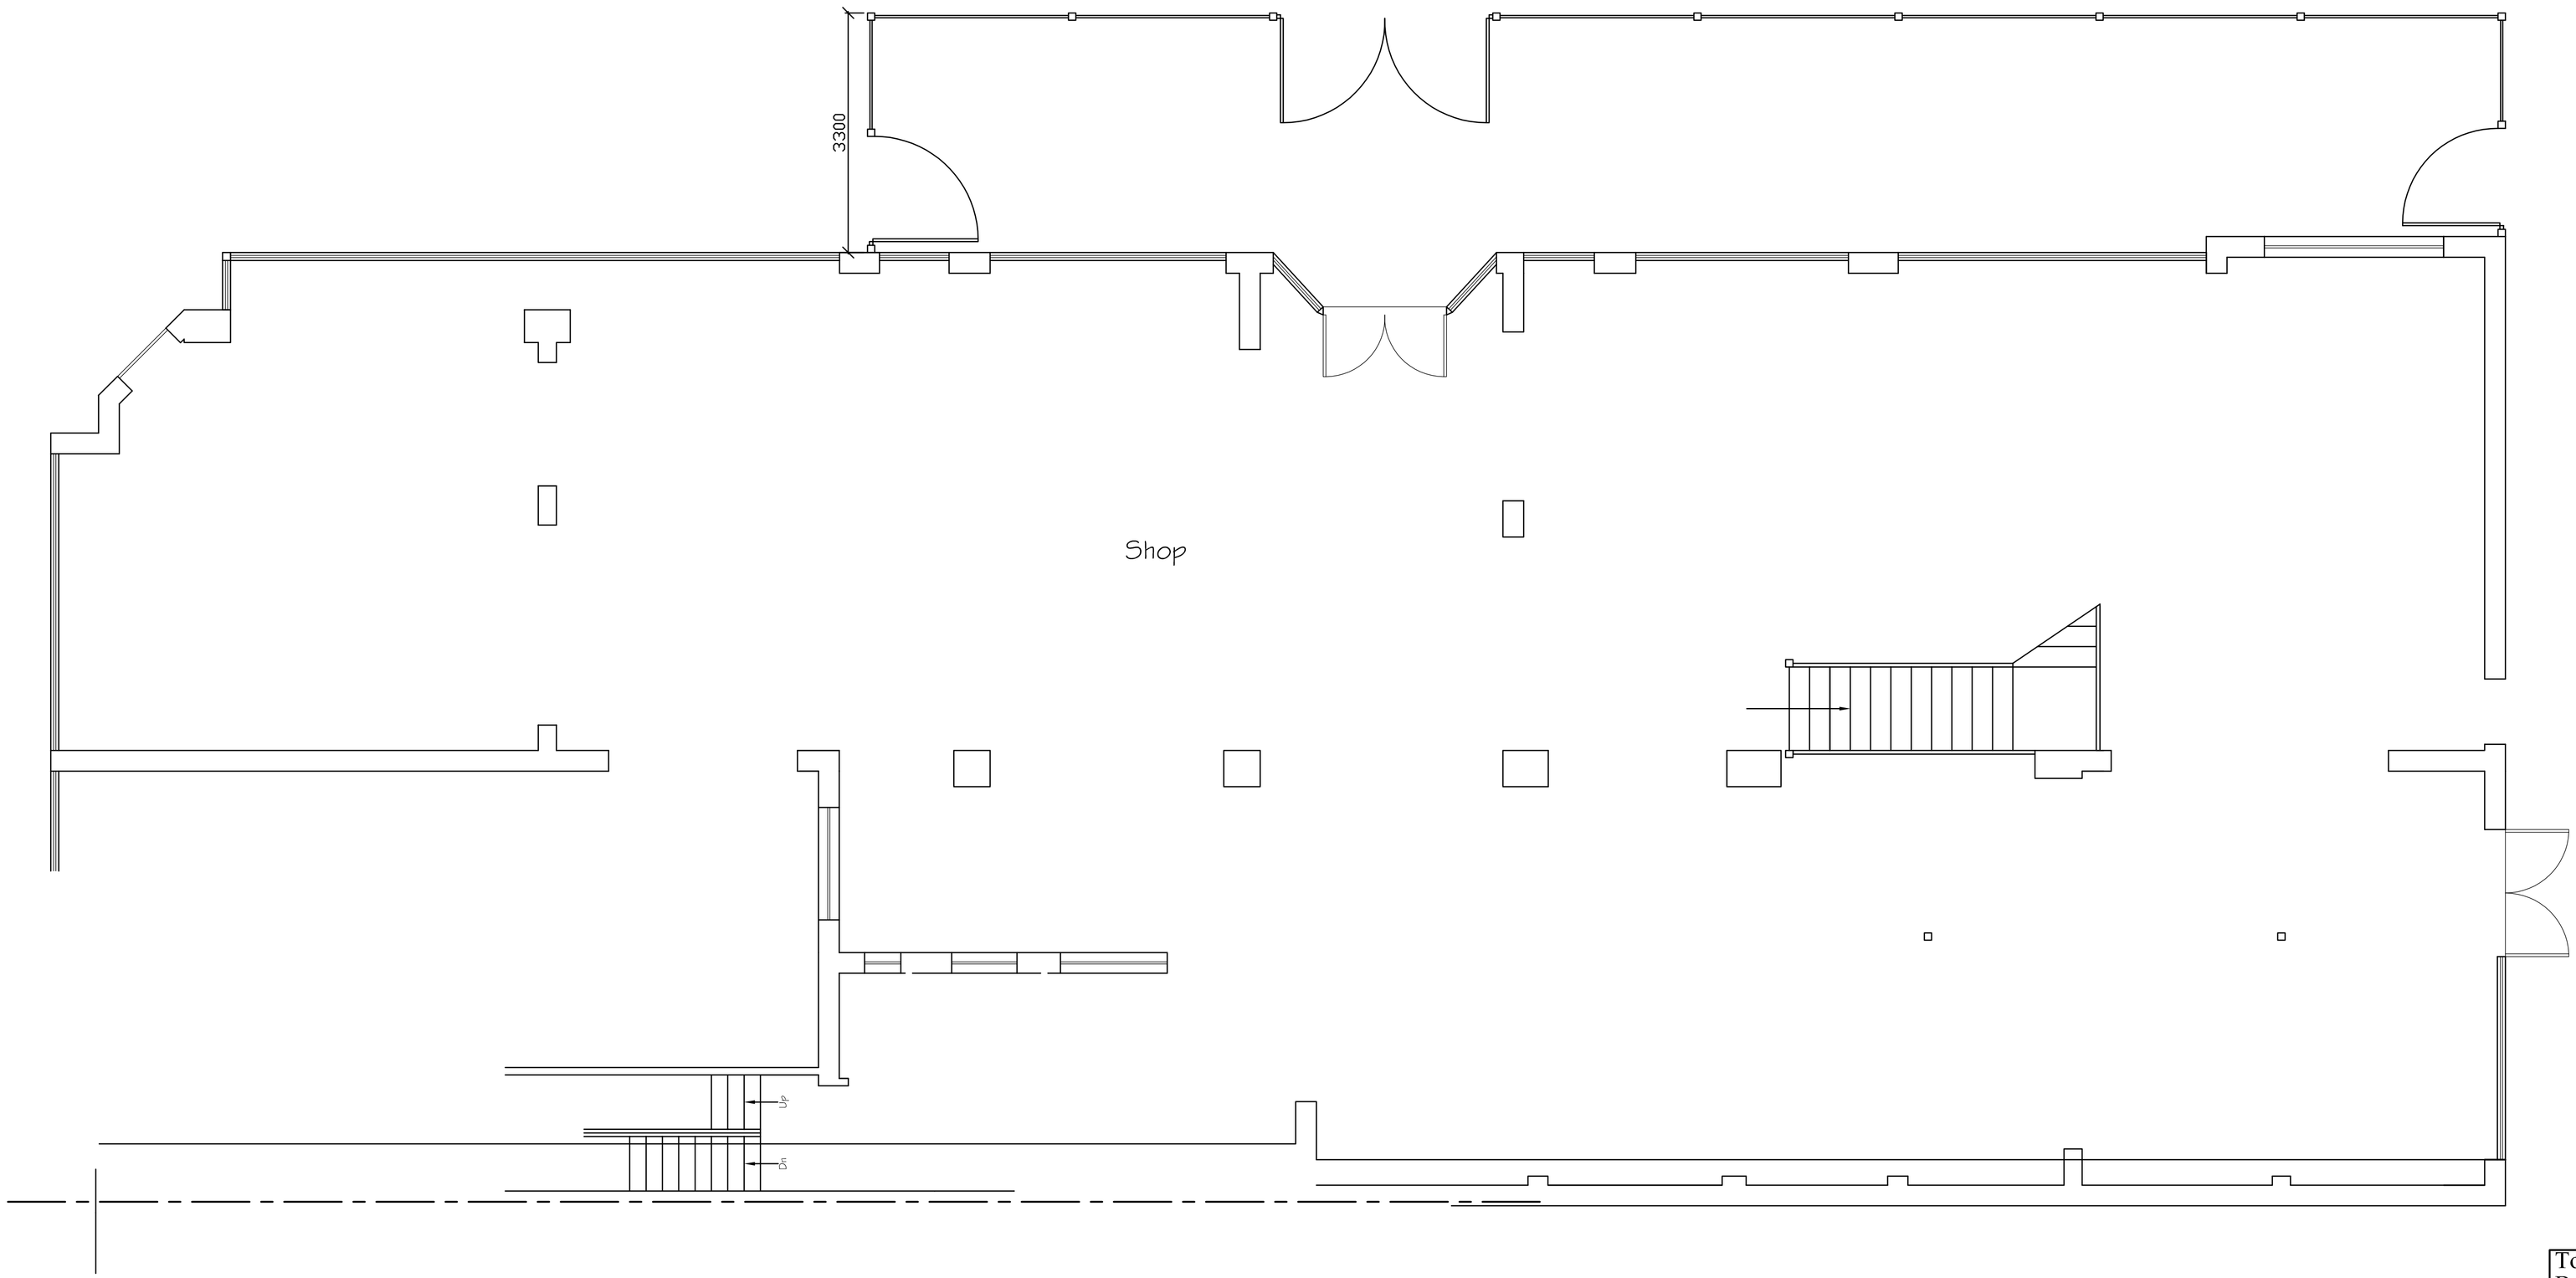


Part Proposed Ground Floor Plan

0 0.5 1 2 3 4 5 6 7 8 9 10

SCALE 1:50

Tony Rogers
Building Consultants
Address: 40 Dawn Crescent, Upper Beeding
West Sussex, BN44 3WH
Telephone: 01903 815225 Fax: 01903 815225

Rev.	Date:	Revision Description:
A	Sept 2026	Additional gates added

Client: Gardner & Scardifield

Address: 2-16 Penhill Rod
Lancing
West Sussex
BN15 HJ

Project: Proposed 2.4m high fence and gates

Scale: 1:50
Paper Size A1

Date: July 2026

Drawing No: 14/931/10

Drawn By: AWR Revision: A