ADUR & WORTHING
PLANNING SERVICES

PLAN	AWDM/1332/16
DATE VALID	- 6 SEP 2016

Scale - 1:1250 0 10 20 30 40 50

Scale - 1:500 0 5 10 15 20 25

Scale - 1:500

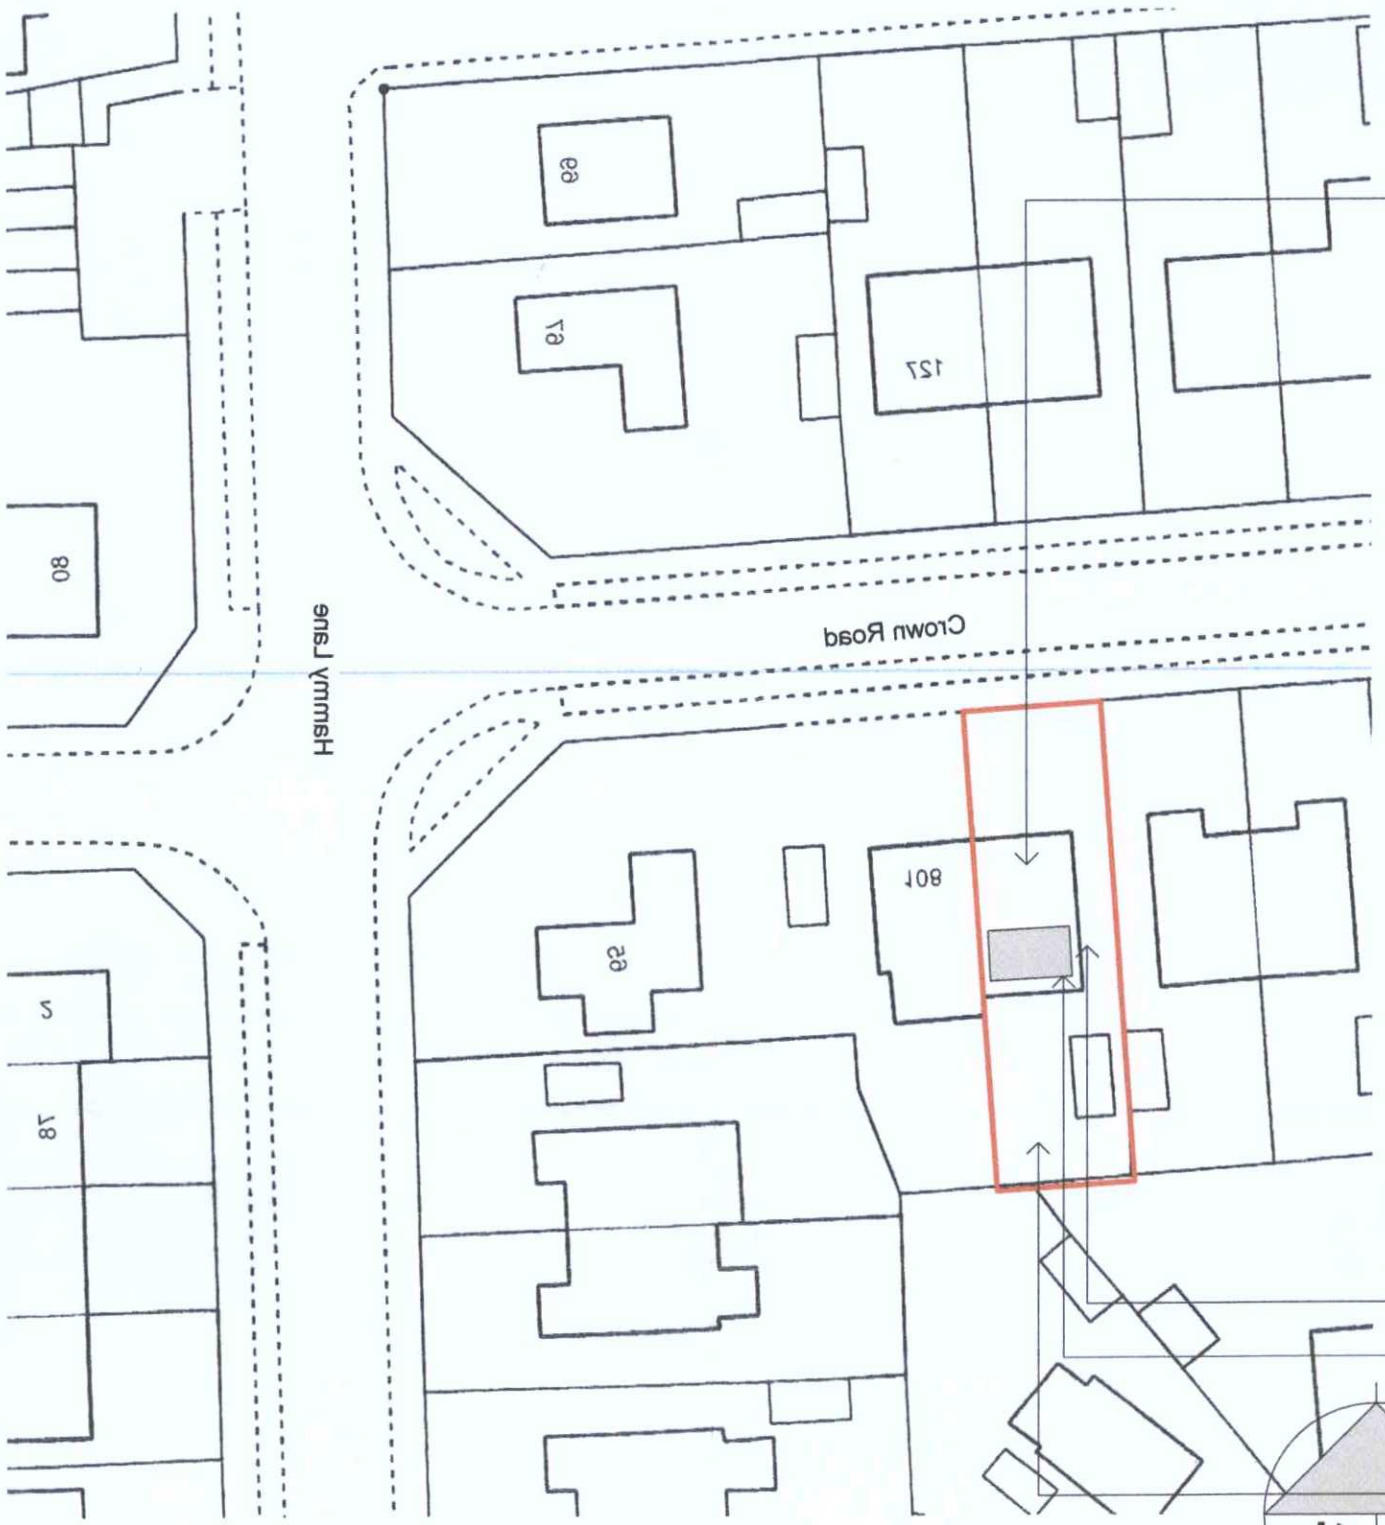

Scale - 1:1250

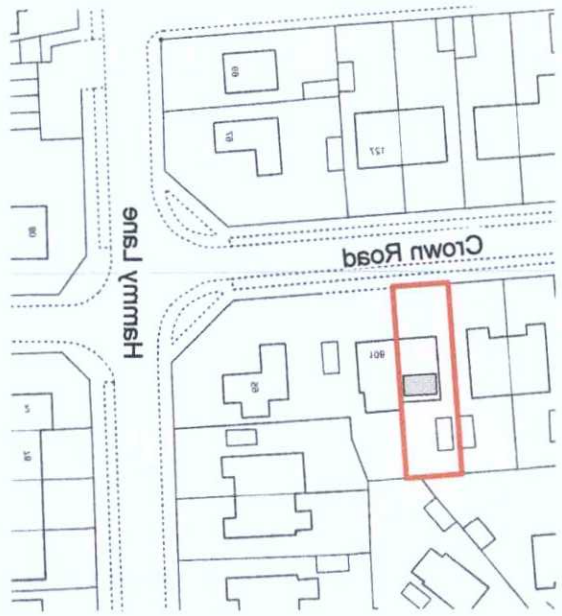

Proposed gable
Proposed dormer
The site
North

Do Not scale from this drawing except for planning as photocopies will be subject to distortion
Drawings to be read in conjunction with all other architect's and structural engineers contract drawings and specifications:
Any discrepancies must be brought to the attention of the architect immediately
The contractor must verify all dimensions by site measurement before ordering materials or manufacturing components
Substitute materials and products to those named will be acceptable if proven to be of equal or higher performance and not in conflict with other elements

Drawing title

Location Plan
A3 Drawing Size
1:500 and 1:1250 scale

Project:

106 Crown Road
Shoreham By Sea
West Sussex
BN43 6GE

Mel Humphrey

MRICS CABE

39 Northease Drive
Hove
East Sussex
BN3 8PQ

07701055182

mel_humphrey_uk@yahoo.co.uk

RICS

cabe
chartered association of building engineers