1 Mash Barn Lane
Lancing
West Sussex
BN15 9EE

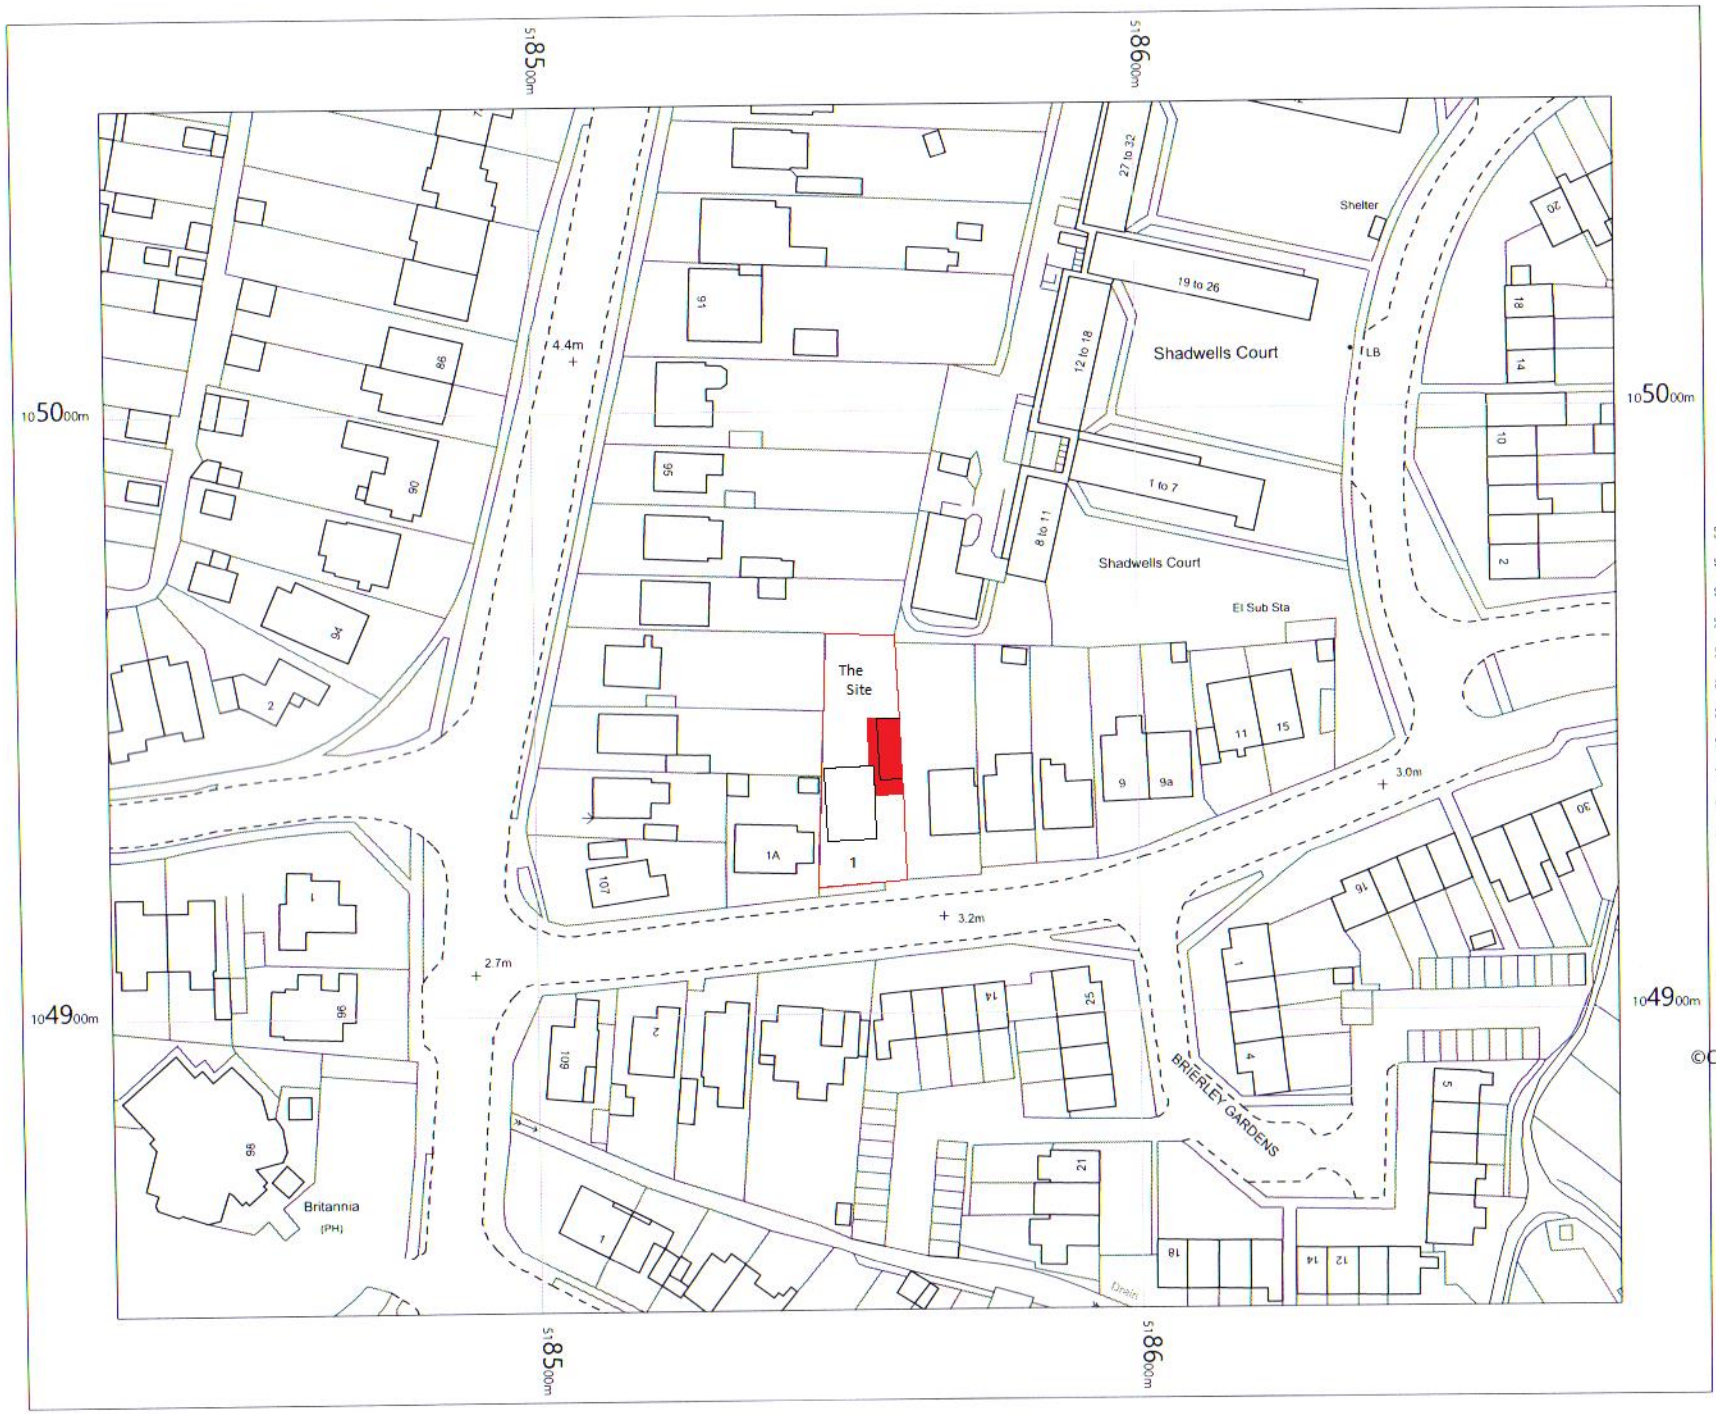

N

OS MasterMap 1250/2500/10000 scale
Wednesday, October 11, 2017, ID:
MDP-00661374
www.mapdataportal.co.uk

1:1250 scale print at A4, Centre: 518554 E,
104951 N

©Crown Copyright Ordnance Survey. Licence
no. 100019980

MAPS@ Aworth
SURVEY CONSULTANTS