EXISTING GROUND FLOOR AREA: 52 SQ/M
NEW FLOOR AREA CREATED: 21 SQ/M

TOTAL PROPOSED GROUND FLOOR AREA: 73 SQ/M

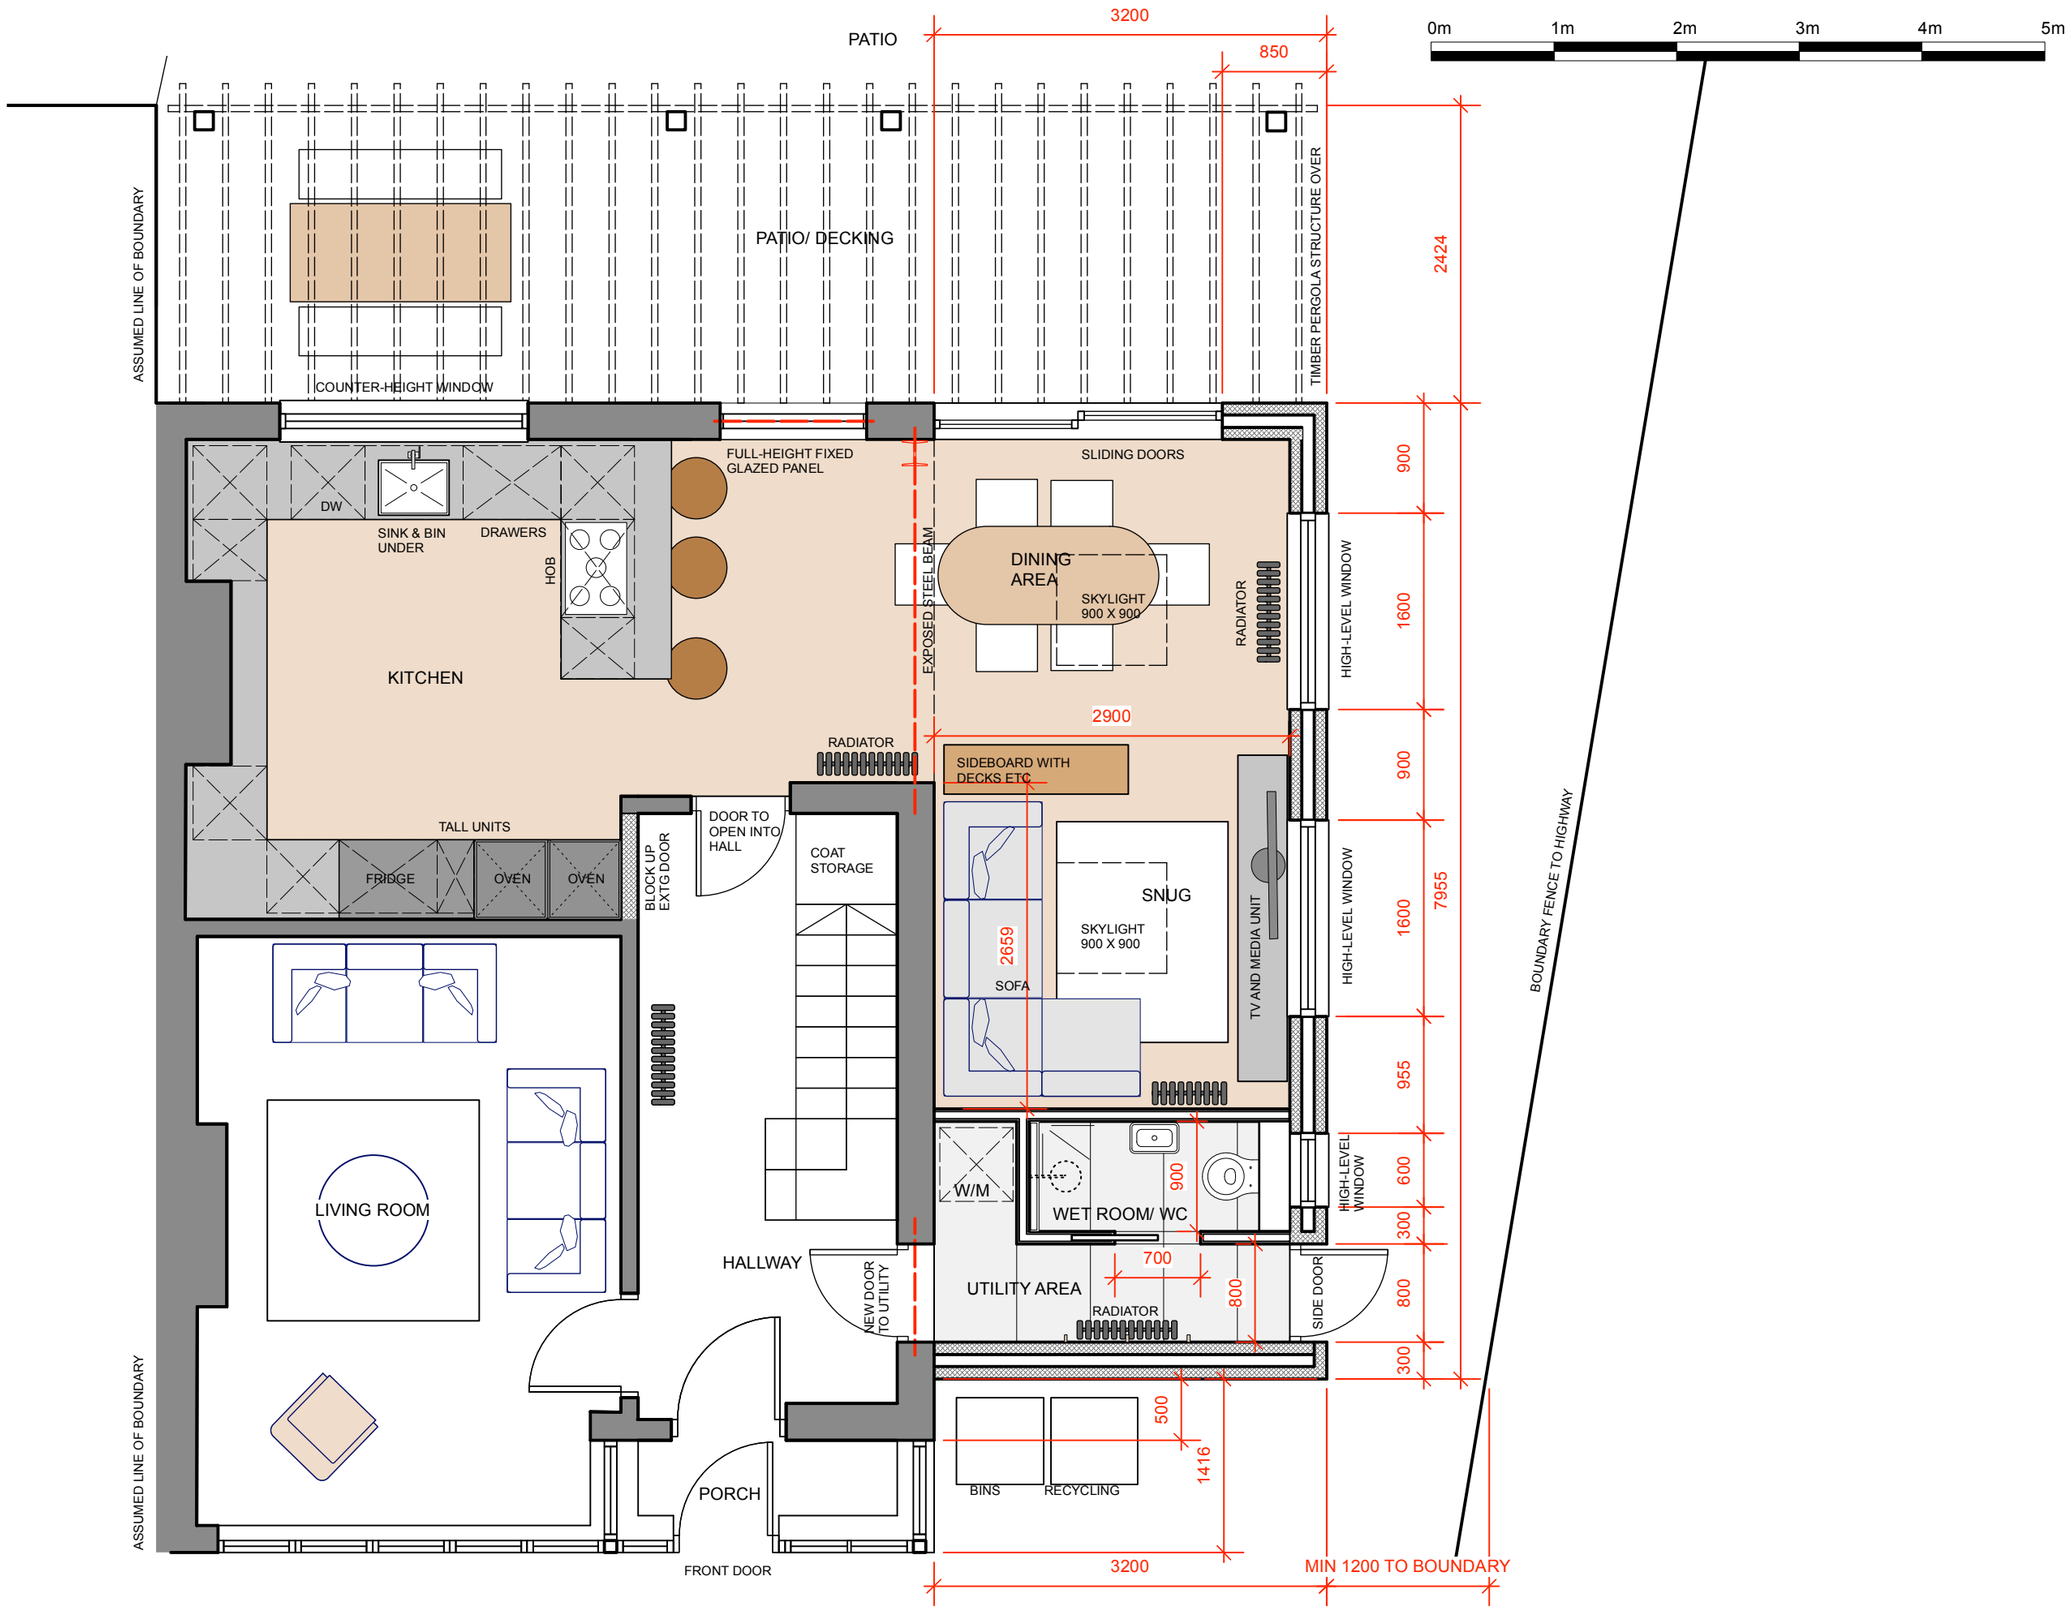

PROPOSED GROUND FLOOR PLAN
SCALE 1:50@A3

No alterations to design specifications may be made without prior consent of Born Designers Ltd. Do not scale from this drawing. Verify all dimensions and contractor to double check before commencing work. This drawing is not to be used for construction and only intended as profile status. All dimensions in mm.

REVISION

A 14.12.2021 REVISED TO CLIENT'S COMMENTS
B 04.02.2022 OMITTED REAR EXTENSION
C 14.04.2022 REDUCED WIDTH OF EXTENSION AND SET-BACK FROM FRONT ELEVATION. EXTENSION ROOF CHANGED TO FLAT ROOF AS PER PLANNING COMMENTS
D 27.04.2022 REVISED POSITION OF ROOFLIGHTS ON EXTENSION

DRG STATUS PLANNING

CLIENT	DREW & SIMON	**DATE**	17.11.2021
PROJECT	35 CRABTREE LANE, LANCING	**SCALE**	1:50@A3
DRG TITLE	PROPOSED PLAN (GA)	**DRG No.**	CL01-A1-01
DRAWN BY	LS	**REV**	D