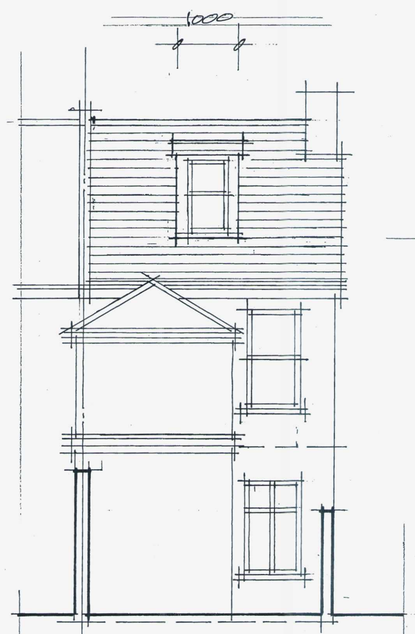

REAR ELEVATION

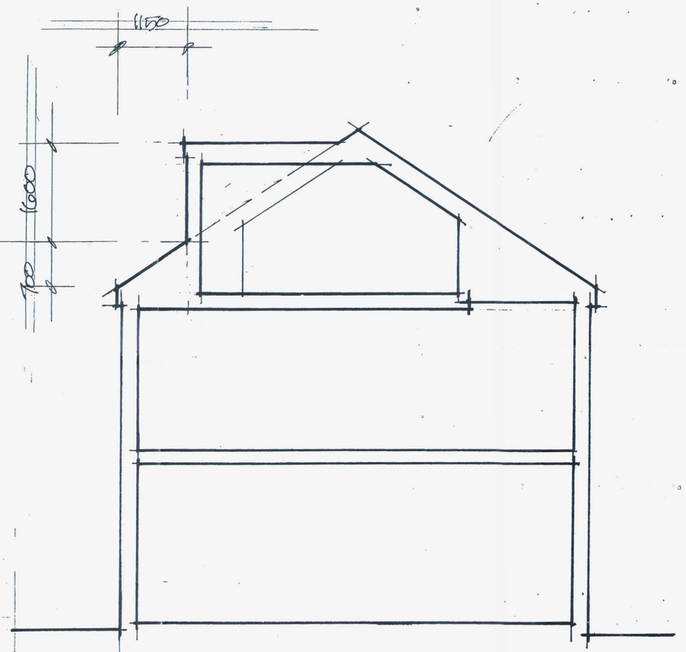

SECTION

0 1 2 3 4 5

SCALE 1:50

AMENDMENT

ADUR & WORTHING
PLANNING SERVICES

PLAN AWDM/1494/16

DATE ~~VALID~~ REC'D 23/11/16

DESCRIPTION	DATE	REV
FACIA TO DORMER PRODUCED IN DEPTH	11/16	B
DORMER REDUCED IN SIZE	11/16	A

DAVID F. EWINS RIBA
ARCHITECT
31 BOSTON GARDENS
BRENTFORD
MIDDLESEX TW8 9LS
OFFICE: 020 8560 7934
MOBILE: 07814 727674

CLIENT

JOB
28 SHIP STREET
SHOREHAM by SEA

DRAWING TITLE
LOFT CONVERSION
rear dormer

DATE ~~NOVEMBER~~ 2016 DRAWN DE

SCALE 1:100 @ A1 SIZE

JOB No	DRAWING No	REVISION
1331	09	B