

FRONT ELEVATION (east)

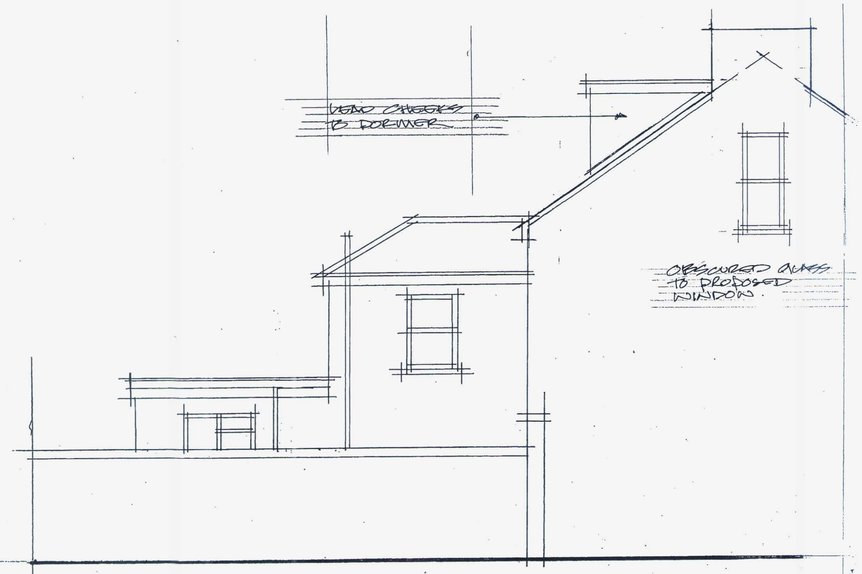

SIDE ELEVATION (south)

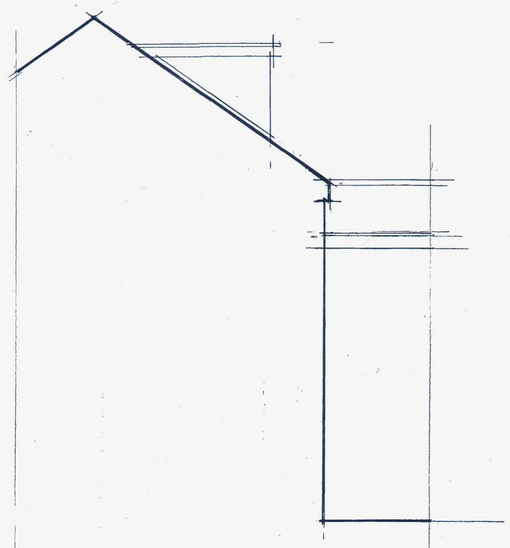

SIDE ELEVATION TO ADJOINING PROPERTY (north)

0 1 2 3 4 5

SCALE 1:50

MATERIALS

DORMER: ROOF TO HAVE INTERLOCKING TILES TO MATCH MAIN ROOF CHEEKS TO BE LEAD LINED

WINDOWS: TO BE WHITE OPVC TO MATCH EXISTING.

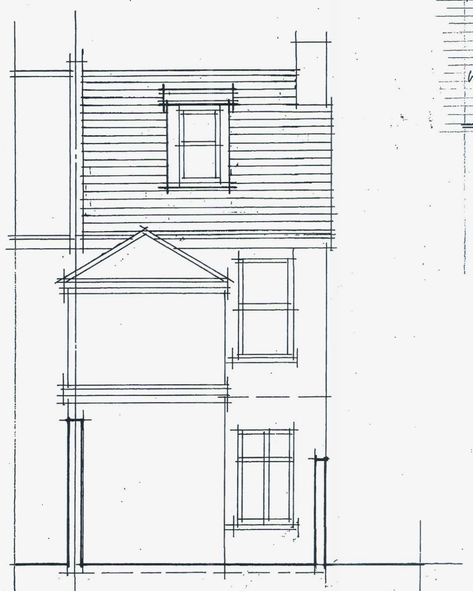

REAR ELEVATION (west)

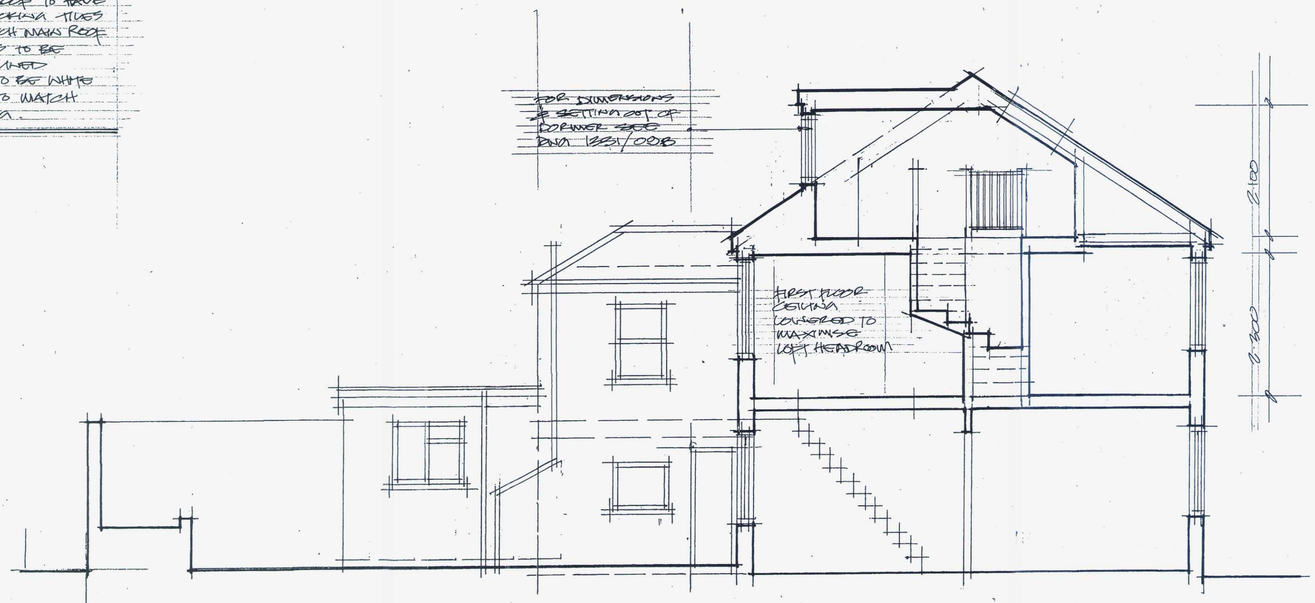

SECTION and SIDE ELEVATION (south)

DESCRIPTION	DATE	REV
DORMER REDUCED IN SIZE	11/16	C
SCALE BAR REDRAWN	10/16	B
GABLE WALL WINDOW ADDED	09/16	A

DAVID F. EWINS RIBA
ARCHITECT
31 BOSTON GARDENS
BRENTFORD
MIDDLESEX TW8 9LS
OFFICE: 020 8560 7934
MOBILE: 07814 727674

CLIENT

JOB
28 SHIP STREET
SHOREHAM by SEA

DRAWING TITLE
LOFT CONVERSION
elevations and section

DATE SEPTEMBER 2016 DRAWN DE

SCALE 1:50 @ A1 SIZE

AMENDMENT

ADUR & WORTHING
PLANNING SERVICES

PLAN	AWDM/ 1494/16
DATE ~~VALID~~	REC'D 23.11.16

JOB No	DRAWING No	REVISION
1331	06	C