
Adur Business Centre, Little High Street, Shoreham by Sea, BN43 5EG. Tel 01273 467475
Email: james@pricekell.co.uk

PROPOSED RESIDENTIAL DEVELOPMENT : ADJACENT TO 30 BUCKINGHAM ROAD, SHOREHAM BY SEA

REAR ELEVATION

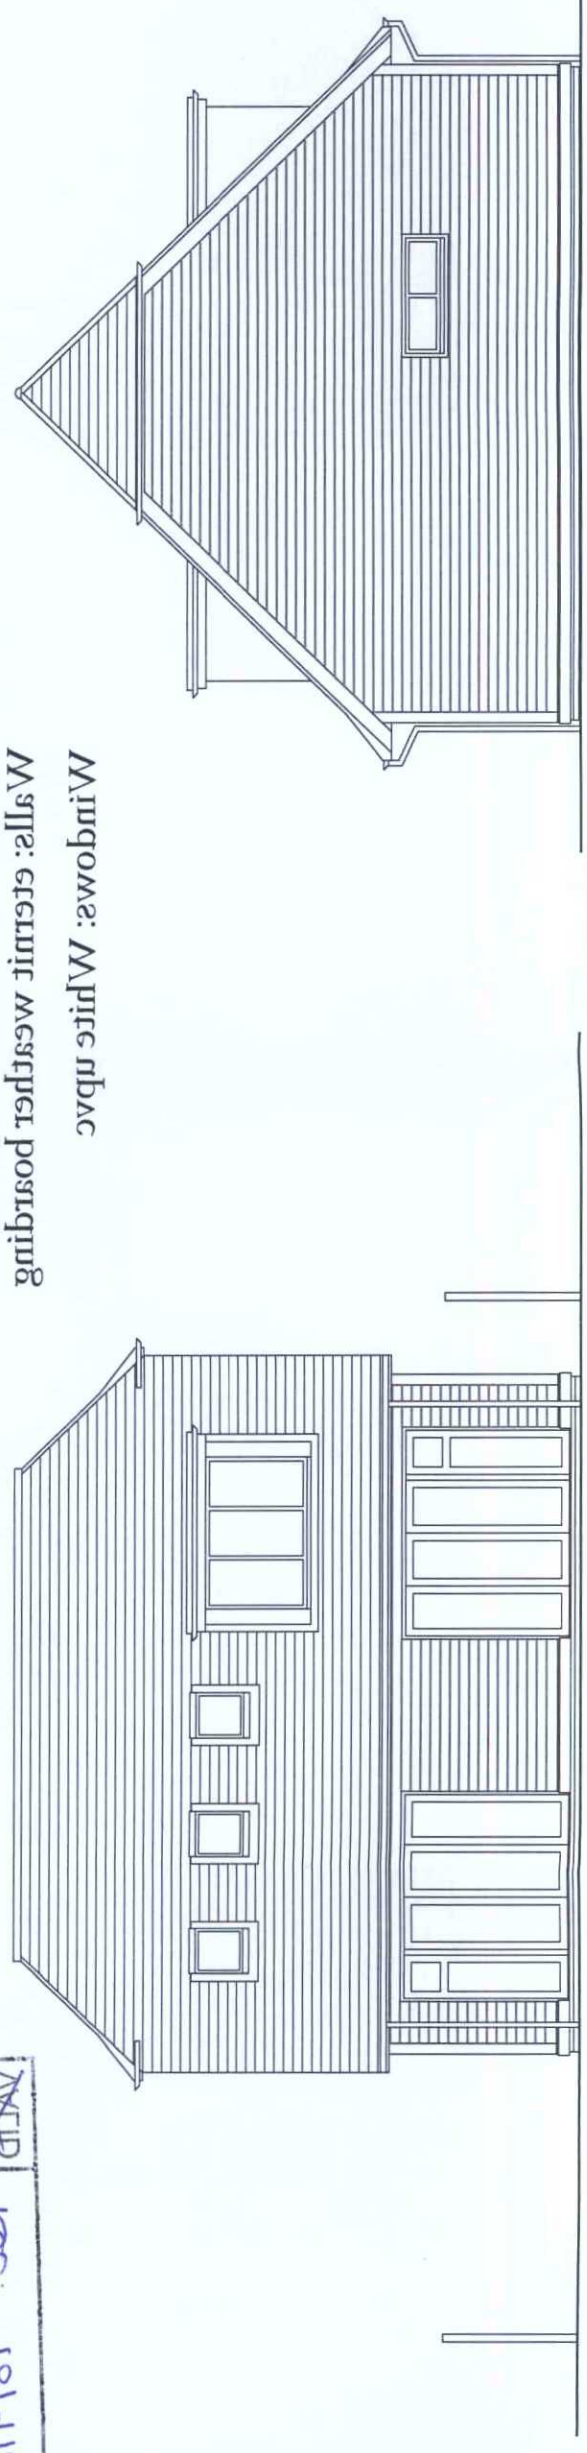


SCALE BAR 1:100

0 1 2 3 4 5

SOUTH FACING ELEVATION

FRONT ELEVATION

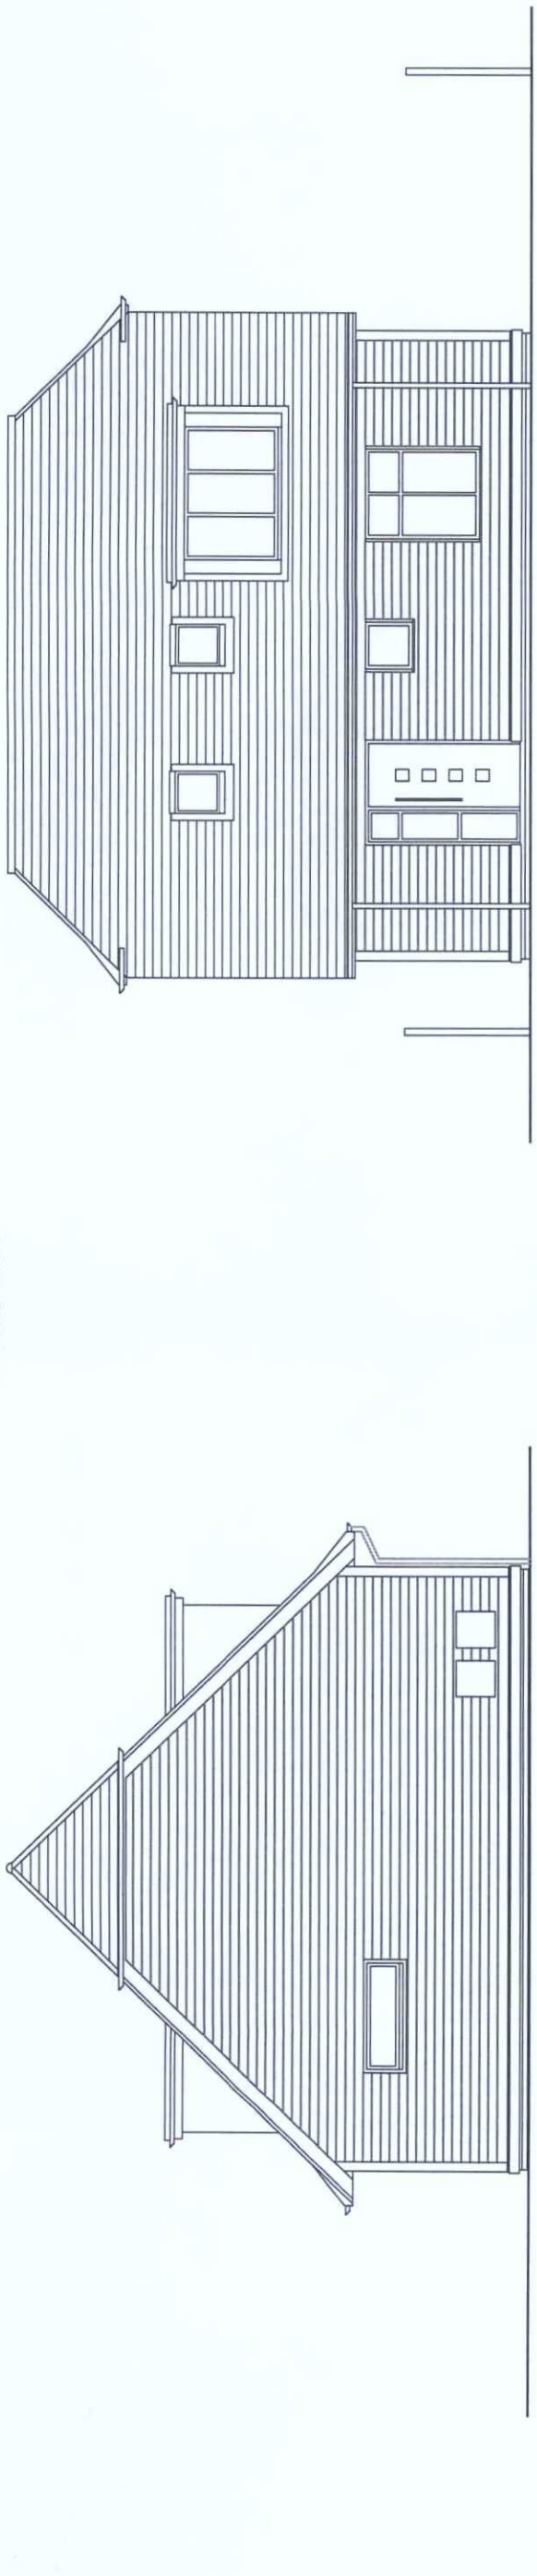

NORTH FACING ELEVATION

HOUSE 1

Materials:

Roof: Natural Slate
Walls: eternit weather boarding
Windows: White upvc

ADUR & WORTHING PLANNING SERVICES	
PLAN	AWDM/1272/17
DATE VALID	Rec: 18/9/17

Drawing no:|B 36\ plan\ 05B

December 2015

Road,

AMENDMENT