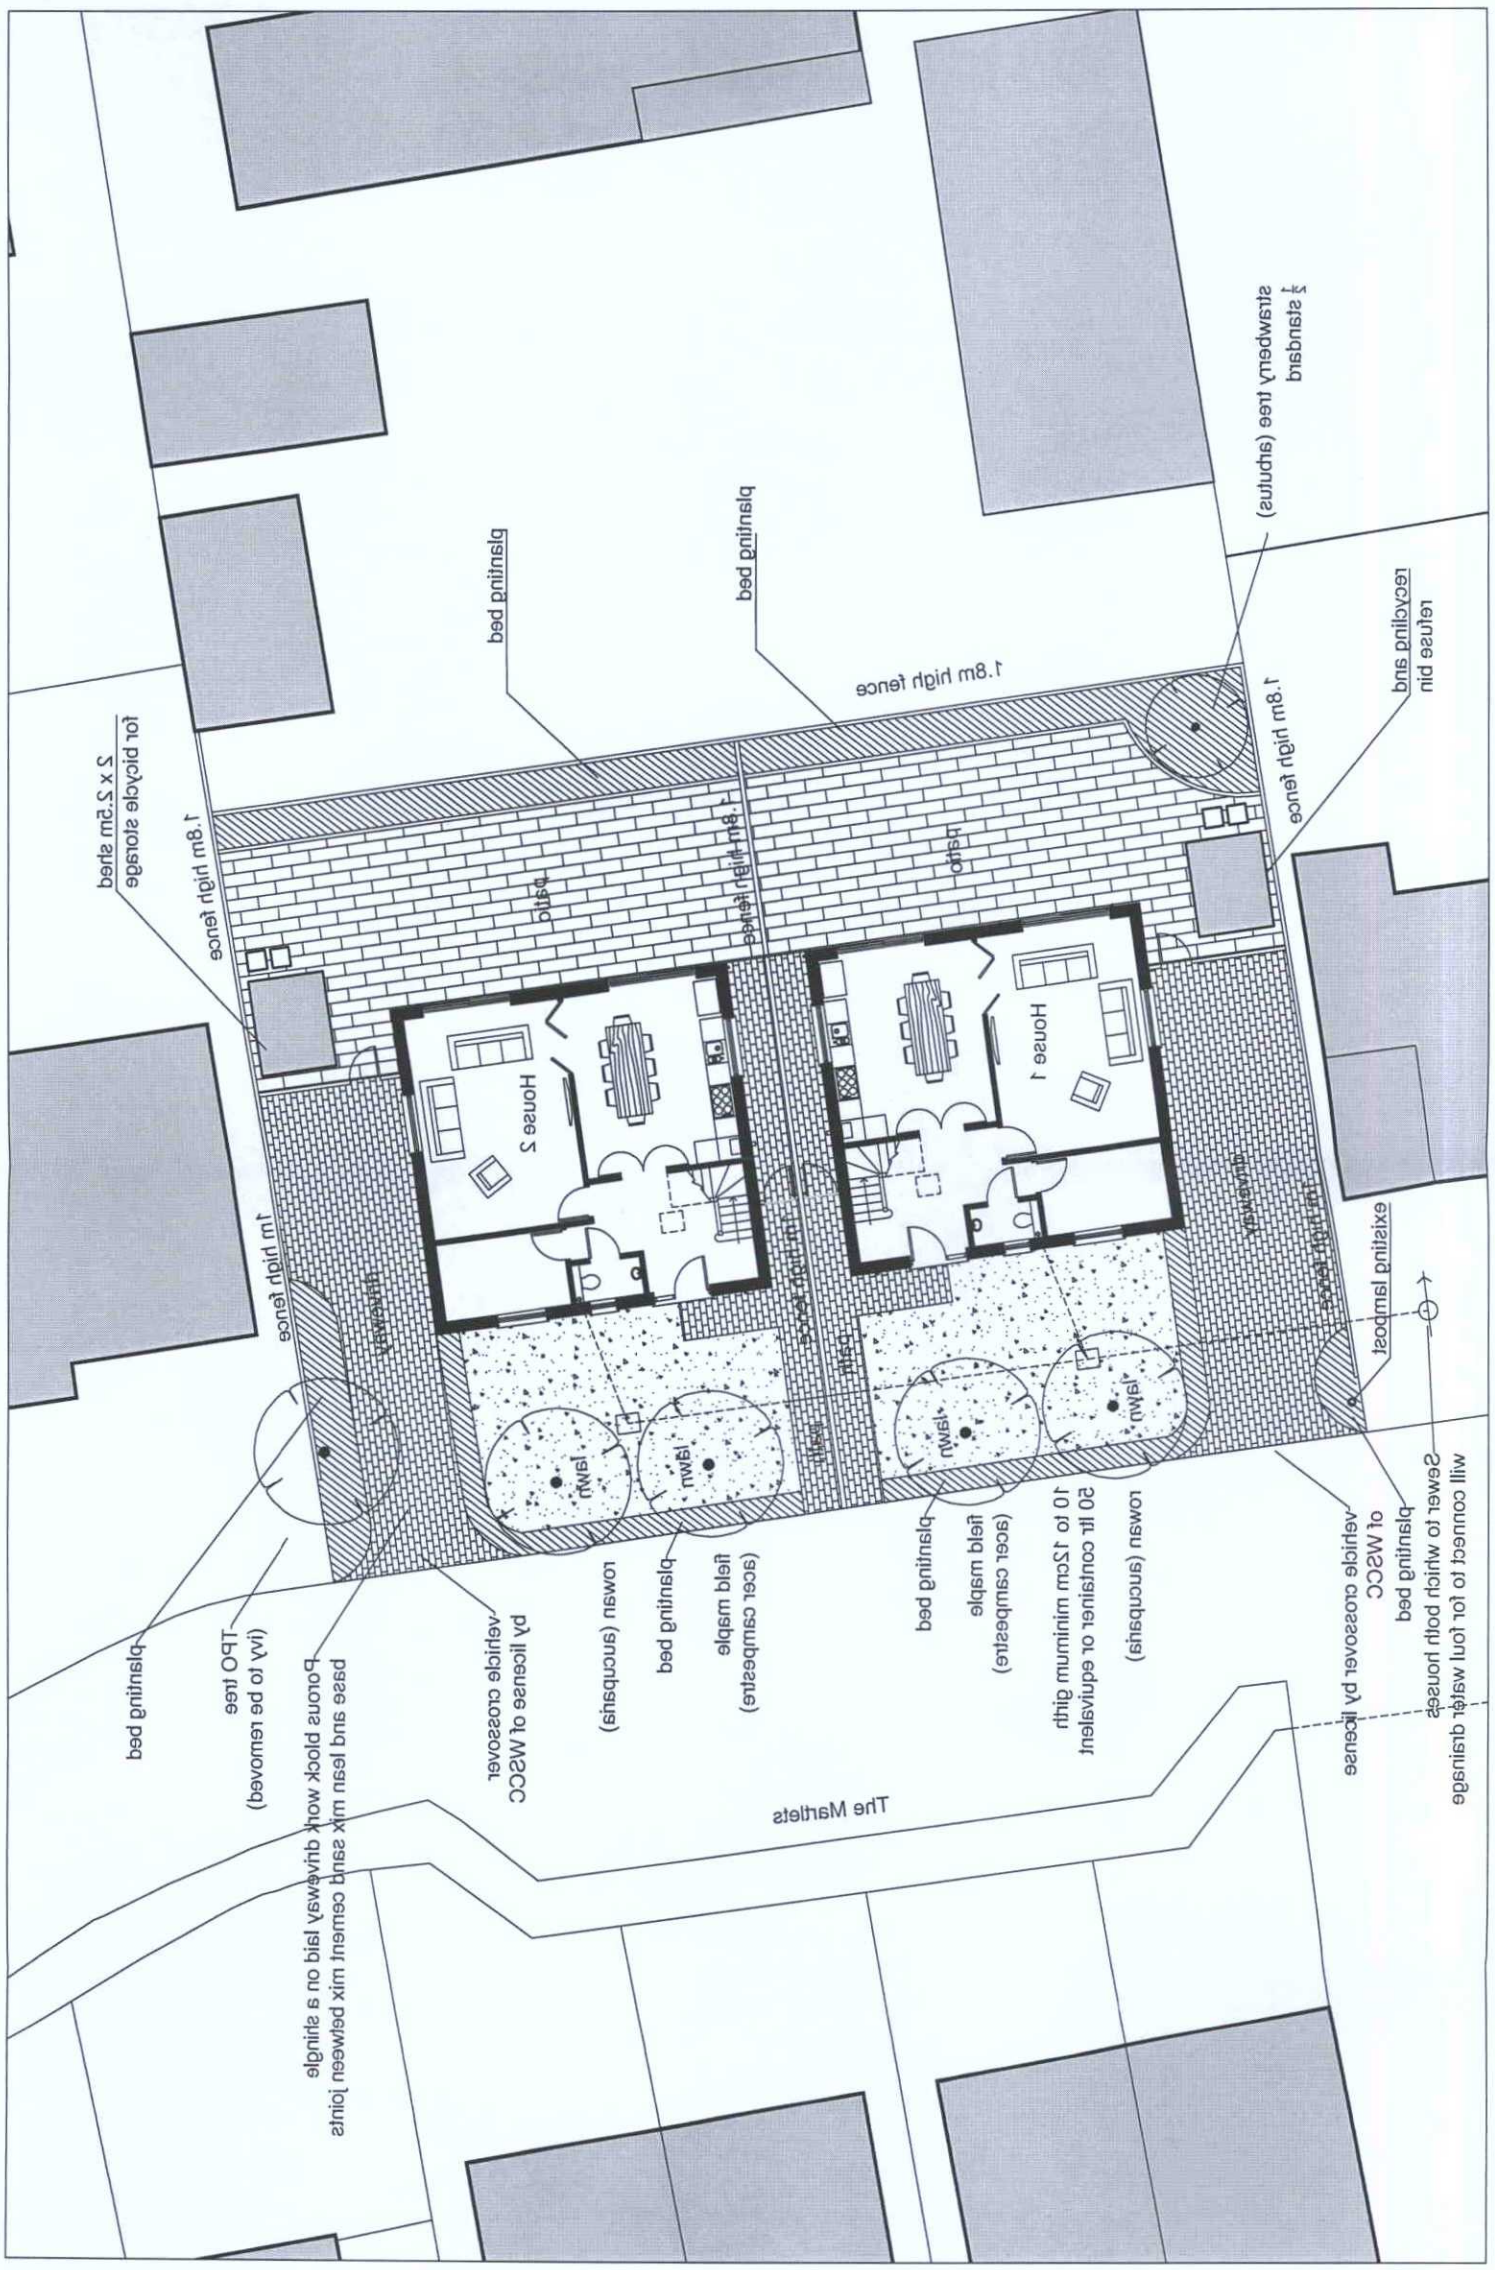

PROPOSED SITE PLAN (At ground floor level)

Adur Business Centre, Little high Street, Shoreham by Sea, BN43 5EG, Tel 01273 467 621, Email: james@preckell.co.uk

JAMES BRECKELL : ARCHITECT : ARB : RIBA

Residential Development at Land to the Rear of 30 Buckingham Road,
The Martlets, Shoreham, BN43 5UN

Drawing no: JB 364/ planning 03 rev D
December 2015

AMENDMENT

ADUR & WORTHING
PLANNING SERVICES

PLAN	AWDM/1272/17
DATE	Rec: 18/9/17
VALID	