DO NOT SCALE FROM THIS DRAWING

AMENDMENT

ADUR & WORTHING PLANNING SERVICES
PLAN: AWDM/1182/17
DATE VALID: Rec'd 15/9/17



South Elevation

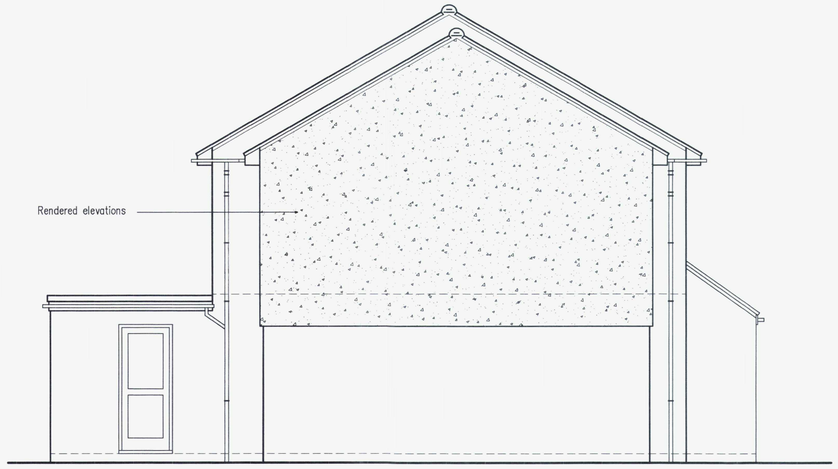

West Elevation



North Elevation

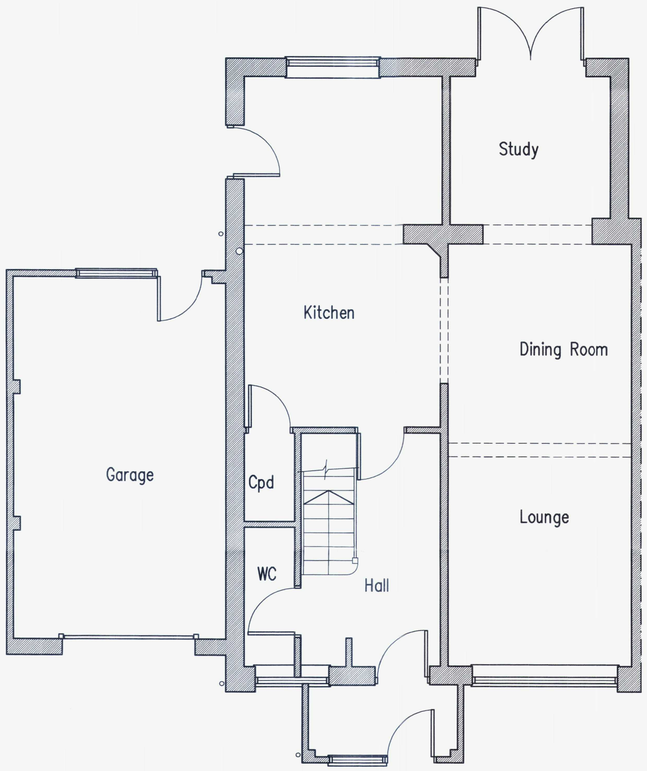

Ground Floor Plan

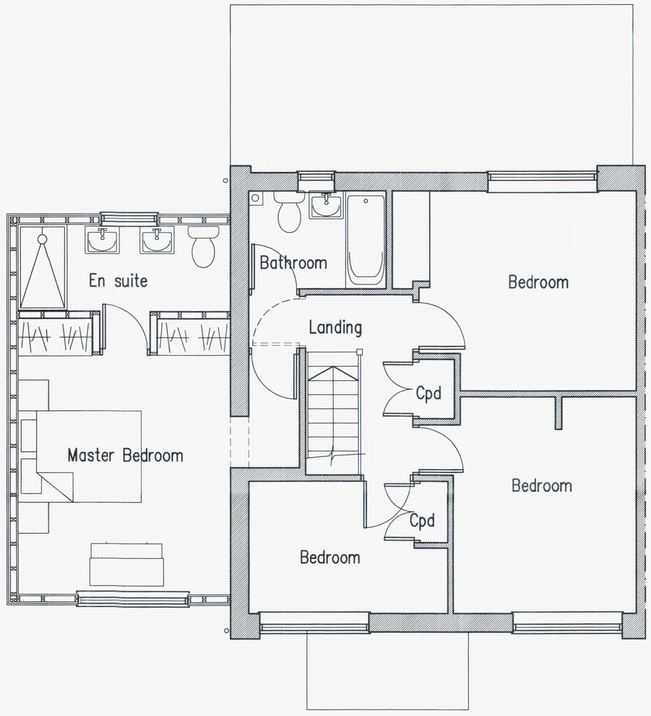

First Floor Plan

1m 2m 3m 4m 5m 6m 7m 8m 9m 10m
1:50 Scale Bar

A	19.09.17	First floor window centred on garage door below

Proposed First Floor Extension Above Existing Garage at: 61 Old Barn Way, Southwick

rja Planning & Building Consultants Ltd.
1st Floor
10 High Street
Shoreham-By-Sea
West Sussex BN43 5DA
t: 01273 467297 mob: 07971 375739
e: rex@rjapbc.co.uk web: www.rjapbc.co.uk

Chartered Institute of Architectural Technologists

PROJECT: 61 Old Barn Way, Southwick, West Sussex
DRAWING TITLE: Proposed Floor Plans & Elevations
CLIENT: Mr & Mrs A. Darby
DWG NO: 17651-02
REVISION: A
SCALE: 1:50 @ A1
DATE: 24.07.17
DRAWN: rex