ADUR & WORTHING
PLANNING SERVICES
PLAN NO. AWDM 1164/17
DATE VALID 18 SEP 2017

AMENDMENT

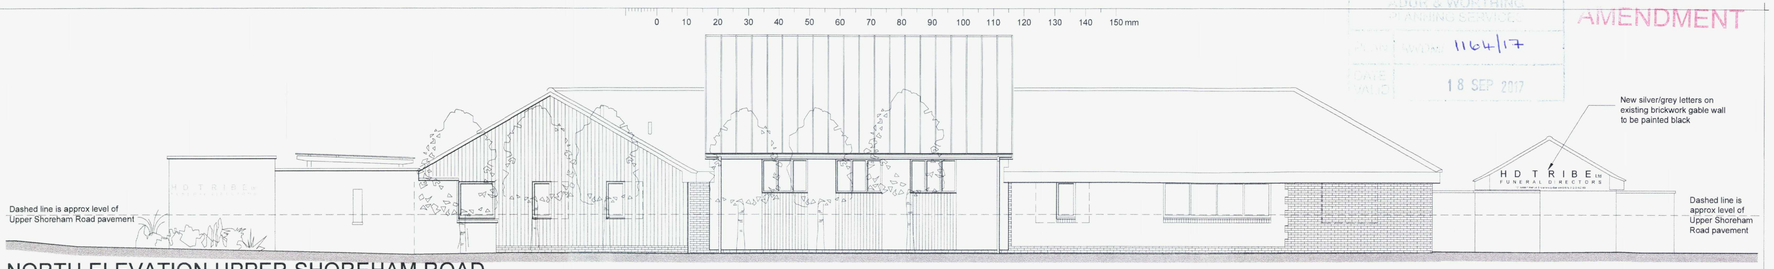

NORTH ELEVATION UPPER SHOREHAM ROAD



EAST ELEVATION - EASTERN AVENUE

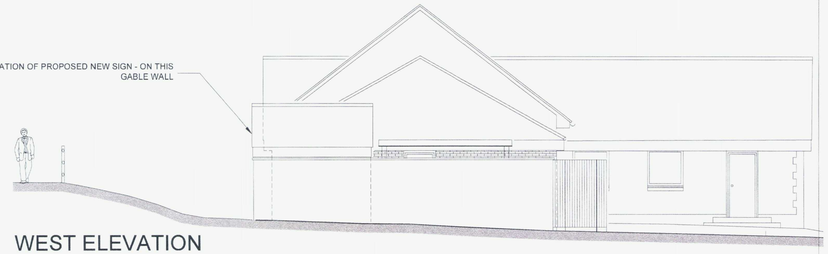

WEST ELEVATION

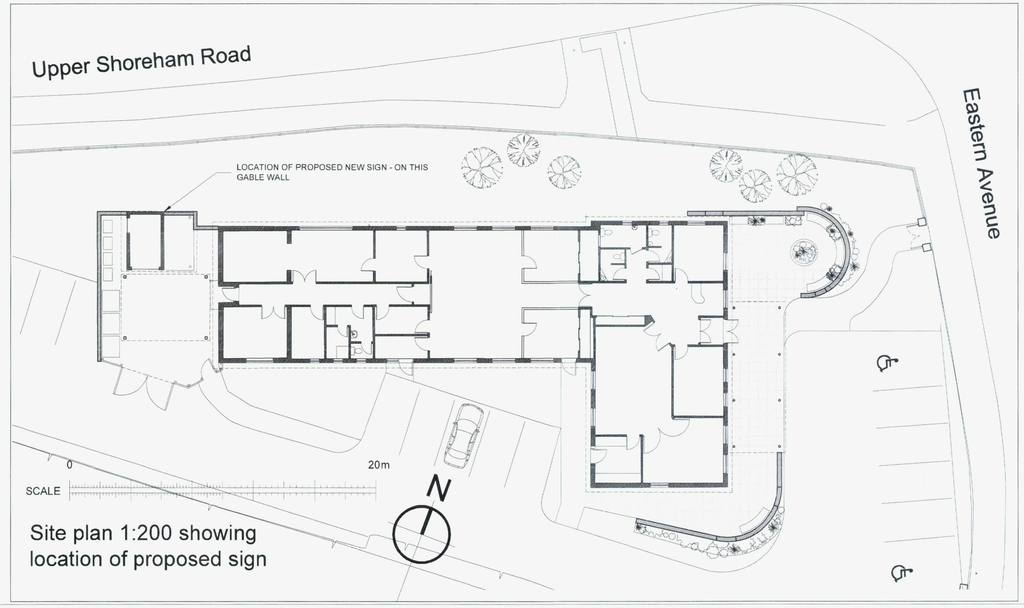

Site plan 1:200 showing location of proposed sign

AMENDMENT

REV.	DATE	DESCRIPTION	INITIAL
B	3/10/17	Sign height amended	PF

ANY DISCREPANCIES, CHECK WITH THE ARCHITECT PRIOR TO CARRYING OUT ANY WORK
CHECK ALL DIMENSIONS ON SITE
DO NOT SCALE OFF DRAWING
NOT FOR CONSTRUCTION
DRAWING FOR PLANNING PURPOSES ONLY

REVISION:

NOTES:

CLIENT: HD Tribe Ltd

DESCRIPTION: Shoreham-by-Sea BN43 6PE
Proposed new sign on
Upper Shoreham Road

RATHBONE•MILLER
architecture and project management
First Floor, 39 High Street,
Steyning, West Sussex, BN44 3YE
Telephone: 01903 879873
Facsimile: 01903 879874

SCALE:	DATE:	DRAWN:	PROJECT:	DRAWING NUMBER:	REVISION:
1:100 1:200@A2 1:50	July 2017		HD Tribe Ltd 101 Eastern Avenue	17377-143	D

© Copyright RATHBONE MILLER LIMITED