37 The Drive

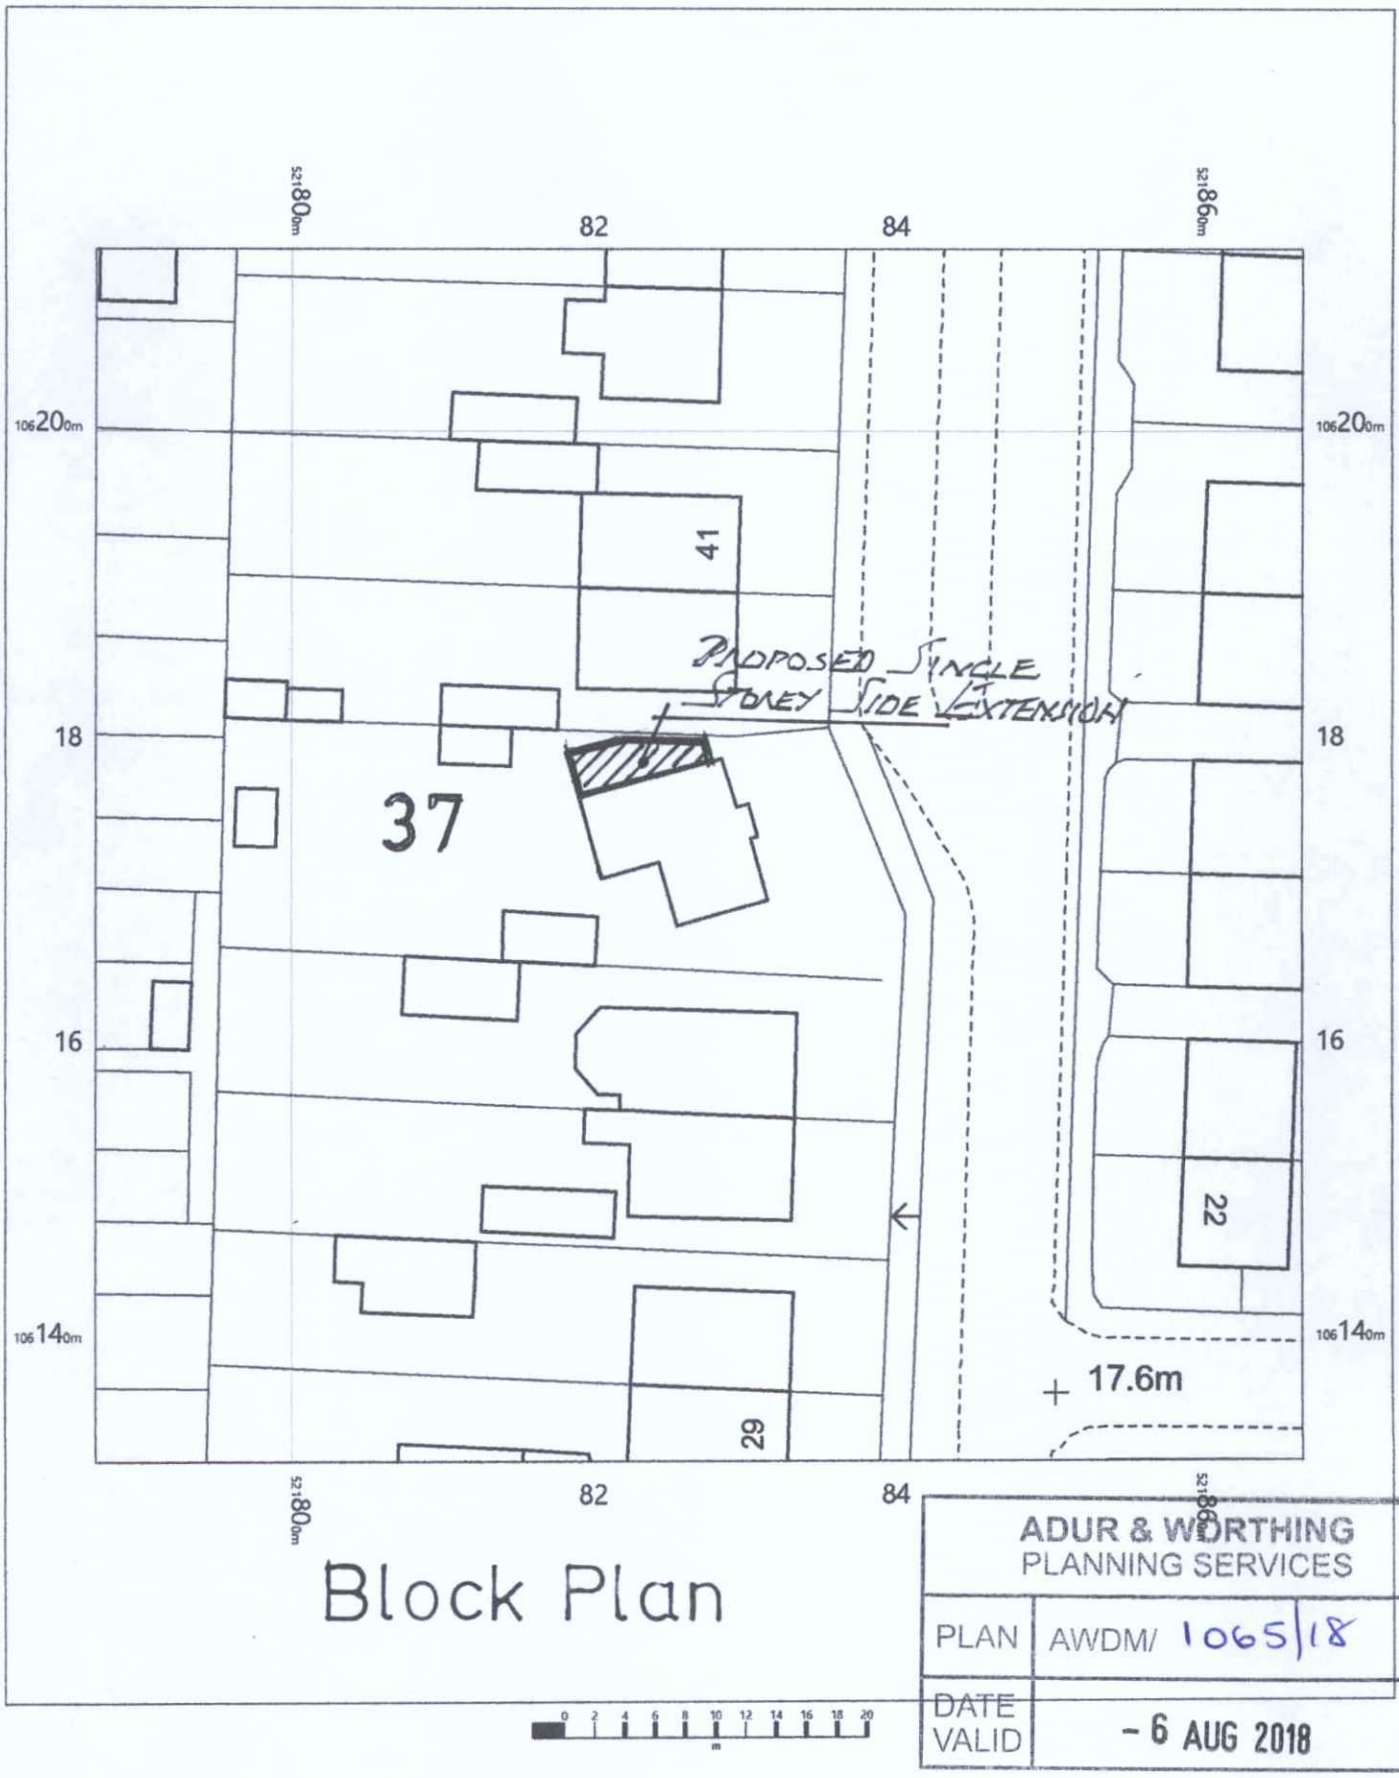

Block Plan

ADUR & WORTHING
PLANNING SERVICES

PLAN	AWDM/ 1065/18
DATE VALID	- 6 AUG 2018

N

OS MasterMap 1250/2500/10000 scale
Tuesday, July 31, 2018, ID: BLJT-00731165
www.planningapplicationmaps.co.uk

1:500 scale print at A4, Centre: 521827 E, 106172 N

©Crown Copyright Ordnance Survey. Licence no. 100051661

OS Data

bluejet mapping