

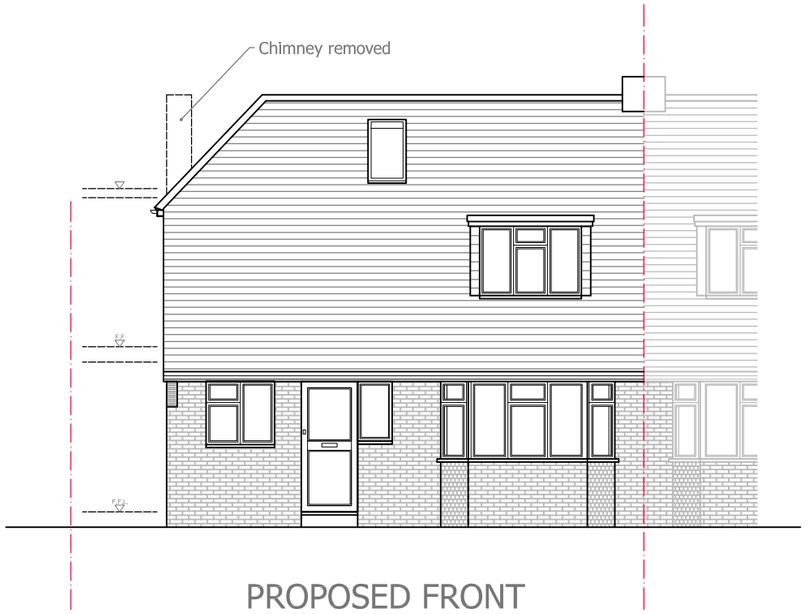



PROPOSED FRONT ELEVATION
scale 1:100

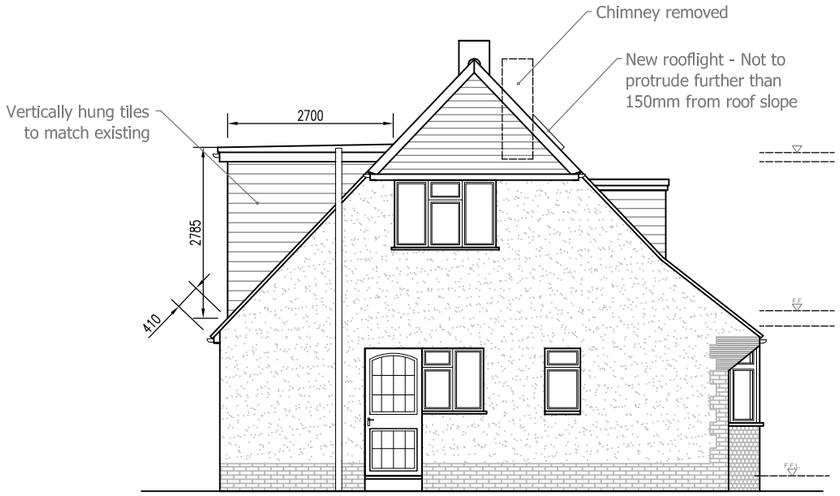

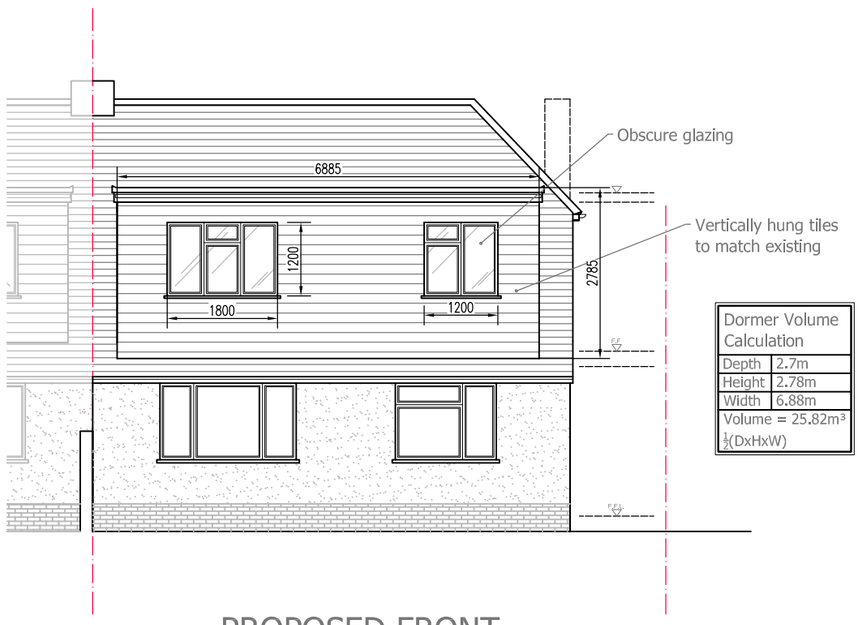

Dormer Volume Calculation	
Depth	2.7m
Height	2.78m
Width	6.88m
Volume = 25.82m³ ½(DxHxW)	

PROPOSED FRONT ELEVATION
scale 1:100

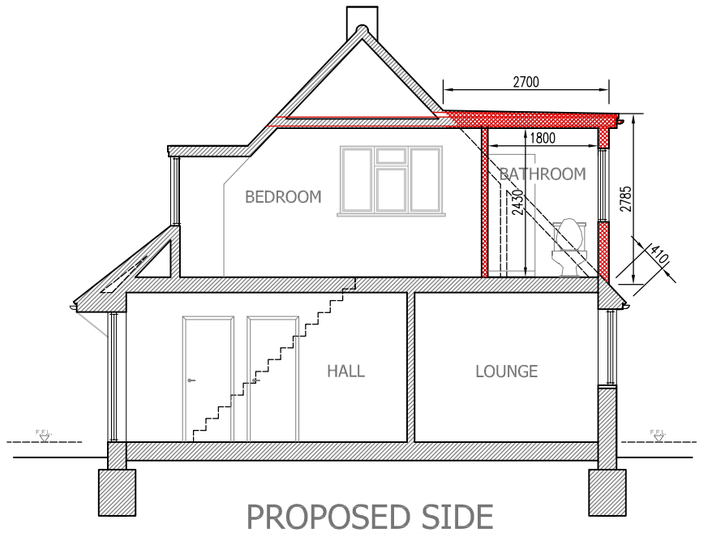

PROPOSED SIDE (WEST) ELEVATION
scale 1:100

CADGUYS ARCHITECTURAL SERVICES
18 Cranmore Road,
Chislehurst, Kent, BR7 6ES
T: 0751 20 90 919
E: Cadguys@mail.com
W: www.cadguys.co.uk
CAD GUYS
07512090919
www.cadguys.co.uk
cadguys@mail.com

Project: 11 HAWKINS ROAD, SHOREHAM-BY-SEA, BN43 6TJ

Drawing Title: Proposed Elevations and Section

Date	Scale	Project No.	Drawing No.	Drawn by/Checked by
FEB-2022	1:100/A3	CG-224	PD/05	SM

Rev	Date	Details
A	090221	Initial drawings sent out for review
B	140222	Minor amend - council validation
C	240222	Minor amend - council validation

Dimensions to be verified on site by contractor prior to commencement of work

This is the copyright of the practice and may not be reproduced in part or in whole without the prior written consent of the practice.