4
YOUR DISTRICT CO
ACK/0425/06
DATE RECEIVED 10 NOV 2006
APPROVED
DATE 05 JAN 2007

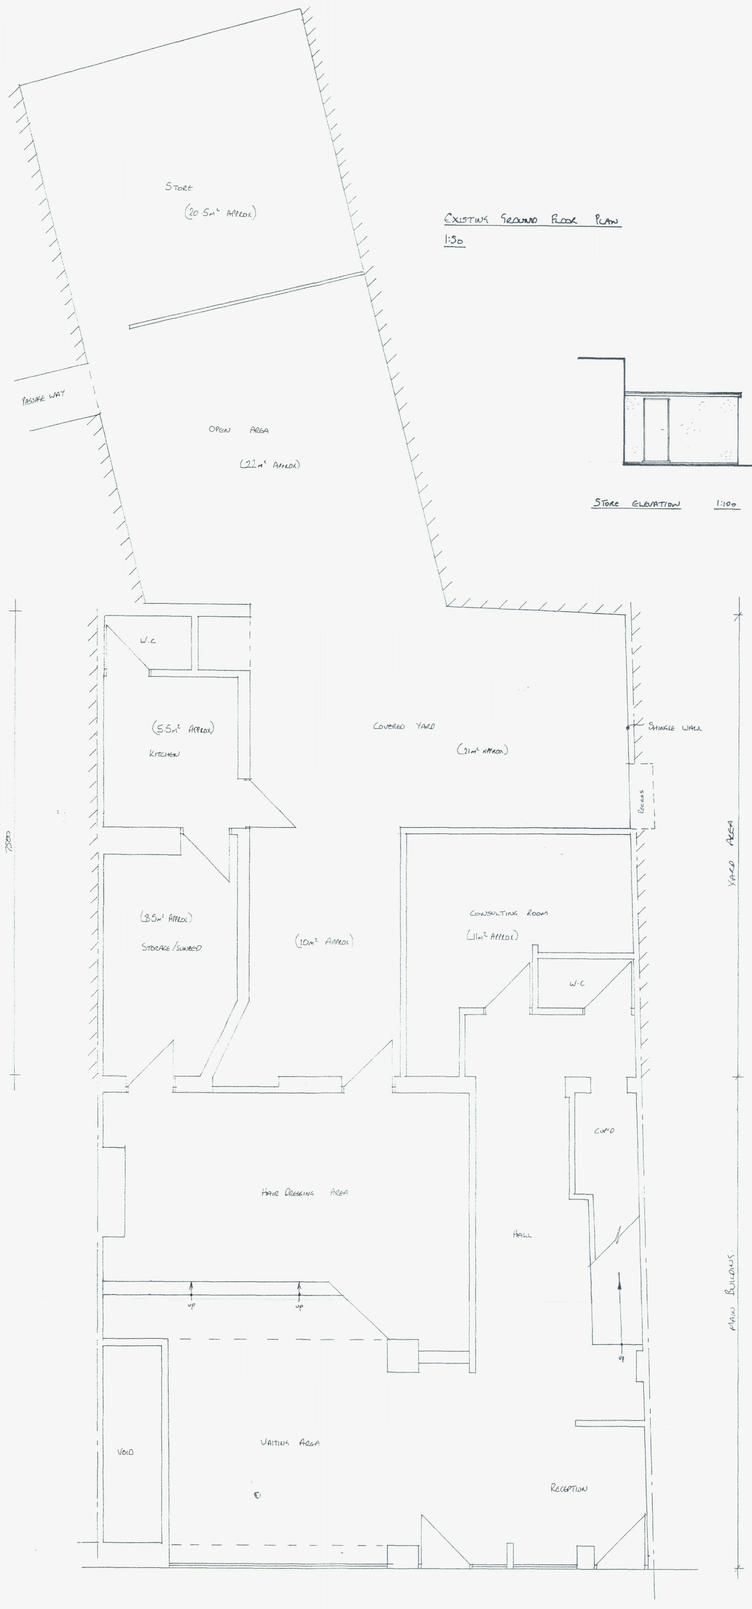

Existing Ground Floor Plan
1:50

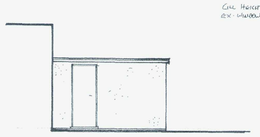

Store Elevation 1:100



Rear Elevation 1:100

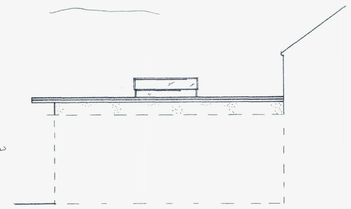

Side Elevation 1:100

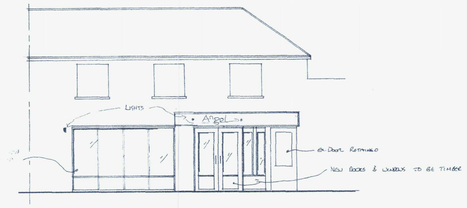

Shop Front 1:100

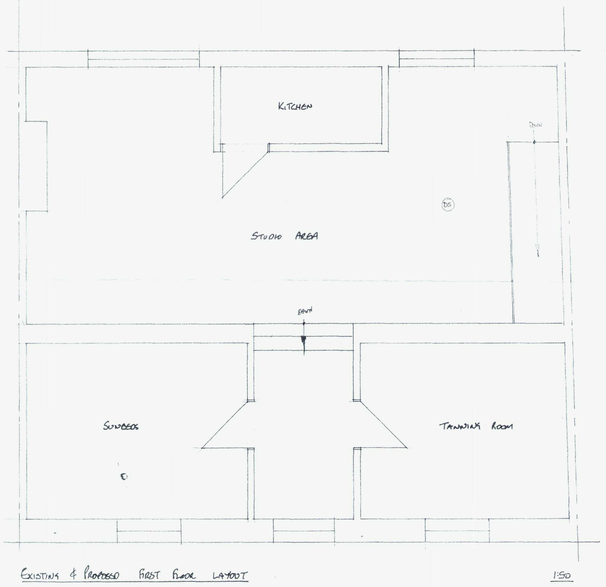

Existing & Proposed First Floor Layout 1:50

PLANNING DRWG ONLY

BARRVELL Ltd

Architectural & Party Wall Services

ADDRESS
16 – 18 East Street, Shoreham

CLIENT
Mr John Webb

PROJECT
Formation of Bar

DATE	SCALE	DRAWING No.	DRAWN BY	REVISION
Nov05	1:50, 1:100	BAR/05/031	Steve Barrett	

BARRVELL Ltd, 4 The Burrells, Shoreham Beach, Shoreham-By-Sea, West Sussex. BN43 5HF
Tel:01273 463764 07890450384 Fax:01273 463764