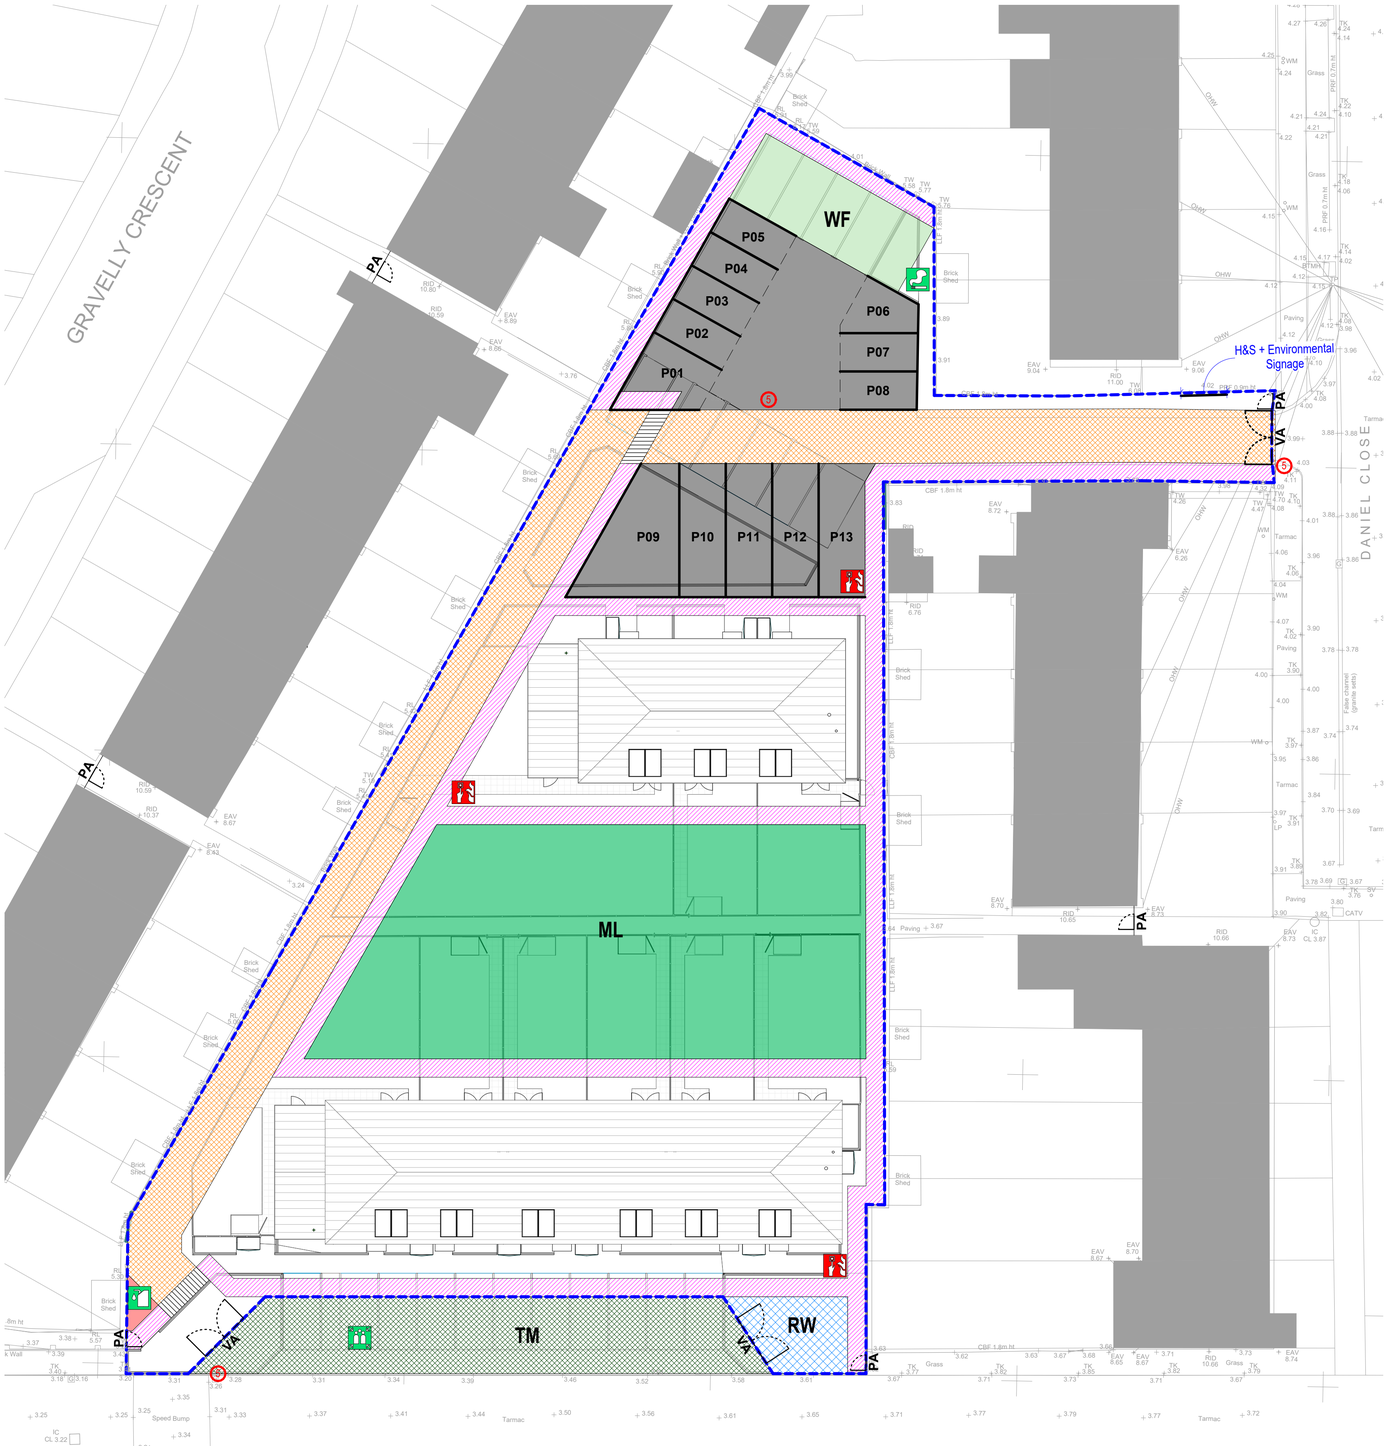

Site Plan - Site Logistics Plan

1 : 200

5m 20m

LEGEND

- Site Security Hoarding
- Vehicle **ONLY**
- Personel **ONLY**
- Personel Access
- Vehicle Access
- Parking for Contractors + Visitors
- Temporary Layby + Module Drop-off
- Materials Laydown
- Refuse Waste
- Welfare + First aid
- Personel Crossing Point
- 5-M/ph Speed Limit
- Fire Assembly Point
- Fire Point
- Designated Smoking Area
- Fuel Bund+Spill kit

A1

Original Sheet Size

Do not scale - if in doubt, ask.
This drawing is to be read in conjunction with all other relevant drawings and specifications.
All dimensions in millimeters.
Any discrepancy shall be reported to the contract administrator prior to construction and erection.
All proprietary products are to be stored, fixed and employed to manufacturers recommendation.

The information contained within this drawing is the property of the issuing company. It may not be used, transmitted or reproduced, in whole or in part, without prior written consent from the issuing company.

0 10cm

Rev.	Date	Notes	Initials
P1	05.10.23	Footpath Adjustment	JF
P2	11.10.23	Footpath Amendments	JF
P3	19.10.23	Parking Revisions	JF

CDM Regulations

Construction
It is considered that the proposed works are within the scope of a competent contractor and as such no unusual hazards have been identified, with the exception of the following :
- n / a

Lifetime / Usage
The building has no exceptional structural features that present a hazard to potential users, with the exception of the following :
- n / a

File Name: P133 - BMH - XX - XX - DR - 0005 - P3

BOUTIQUE MODERN
Boutique Modern Ltd.
Units 3-7,
Newhaven Industrial Park,
Beach Road,
Newhaven, BN9 0BX
01273 911076

Project	Originator	Region	Level
P133	BMH	XX	XX

Type	Role	Drawing Number	Team	Revision
DR	A	0005		P3

Project: Daniel Close

Title: Site Plan - Site Logistics Plan

Scale: As indicated

Drawn by	Project Manager	Creation Date
JF	NF	02.10.2023