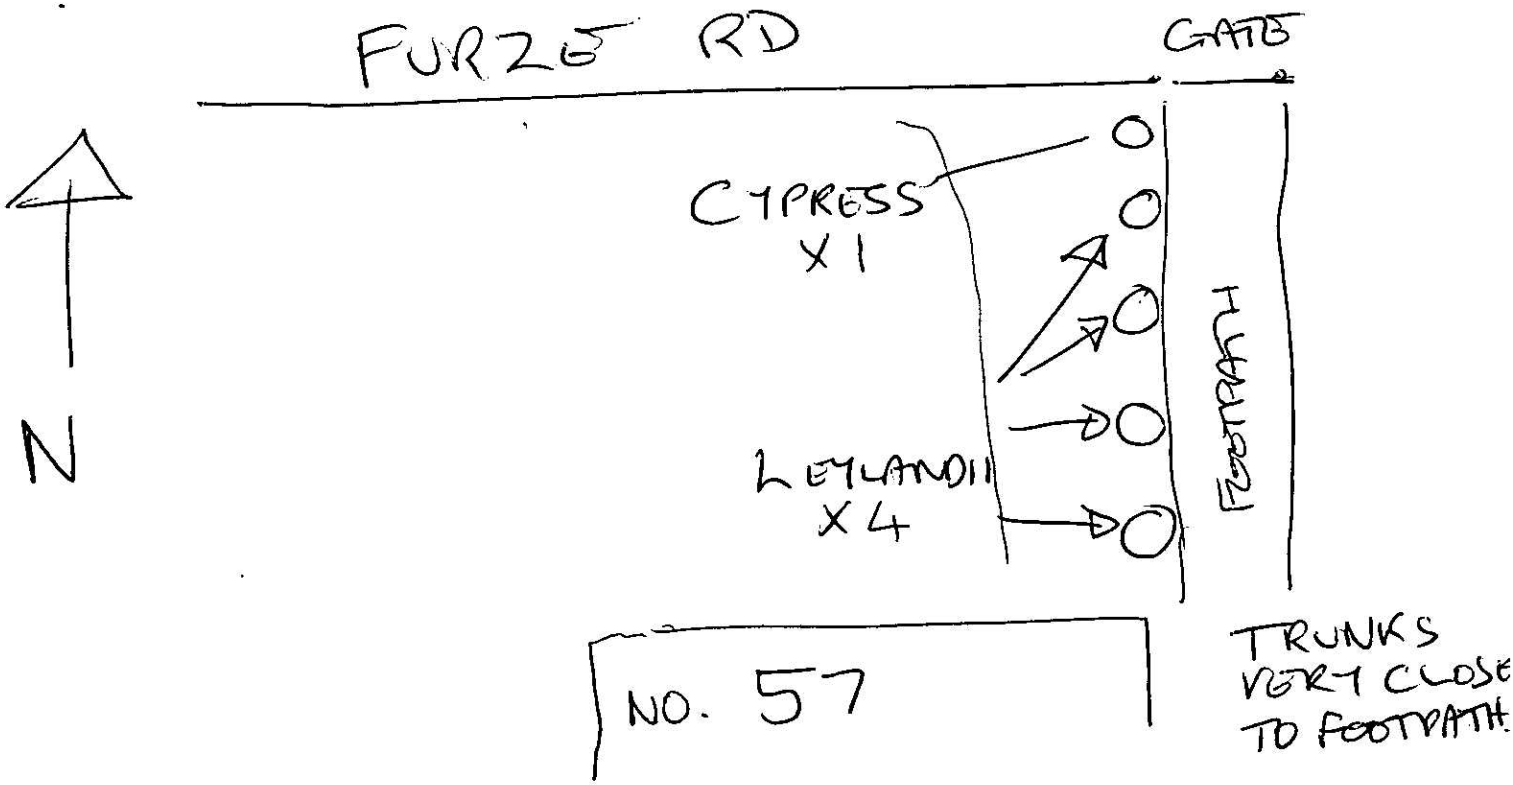

REASON FOR PROPOSED REMOVAL/REPLACEMENT.

VISUAL AMENITY: TRUNKS ARE CLOSE TO FOOTPATH, MAINTENANCE OF TREES TO KEEP USAGE OF FOOTPATH NOW BECOMING V. DIFFICULT. TREES HAVE BEEN TOPPED/TRIMMED IN THE PAST + HAVE A LOW VISUAL AMENITY VALUE, AS WELL AS CUTTING OUT A GREAT DEAL OF LIGHT TO THE FRONT OF THE HOUSE.

A NEW TREE NEAR THE GATE COMBINED WITH CAREFUL PLANTING OF LARGE SHRUBS ADJACENT TO THE PATH WOULD IMPROVE THE VIEW FROM THE HIGHWAY AND OPEN UP THE FOOTPATH.

[redacted]