

Notes:
1. All dimensions are in mm and should be checked on site. Any differences should be brought to the attention of GrunittWade.
2. To be read in accordance with the specification and building notes.
3. Contractor should refer to specification and Building Notes as well as drawings for details of construction

EXISTING GROUND FLOOR PLAN

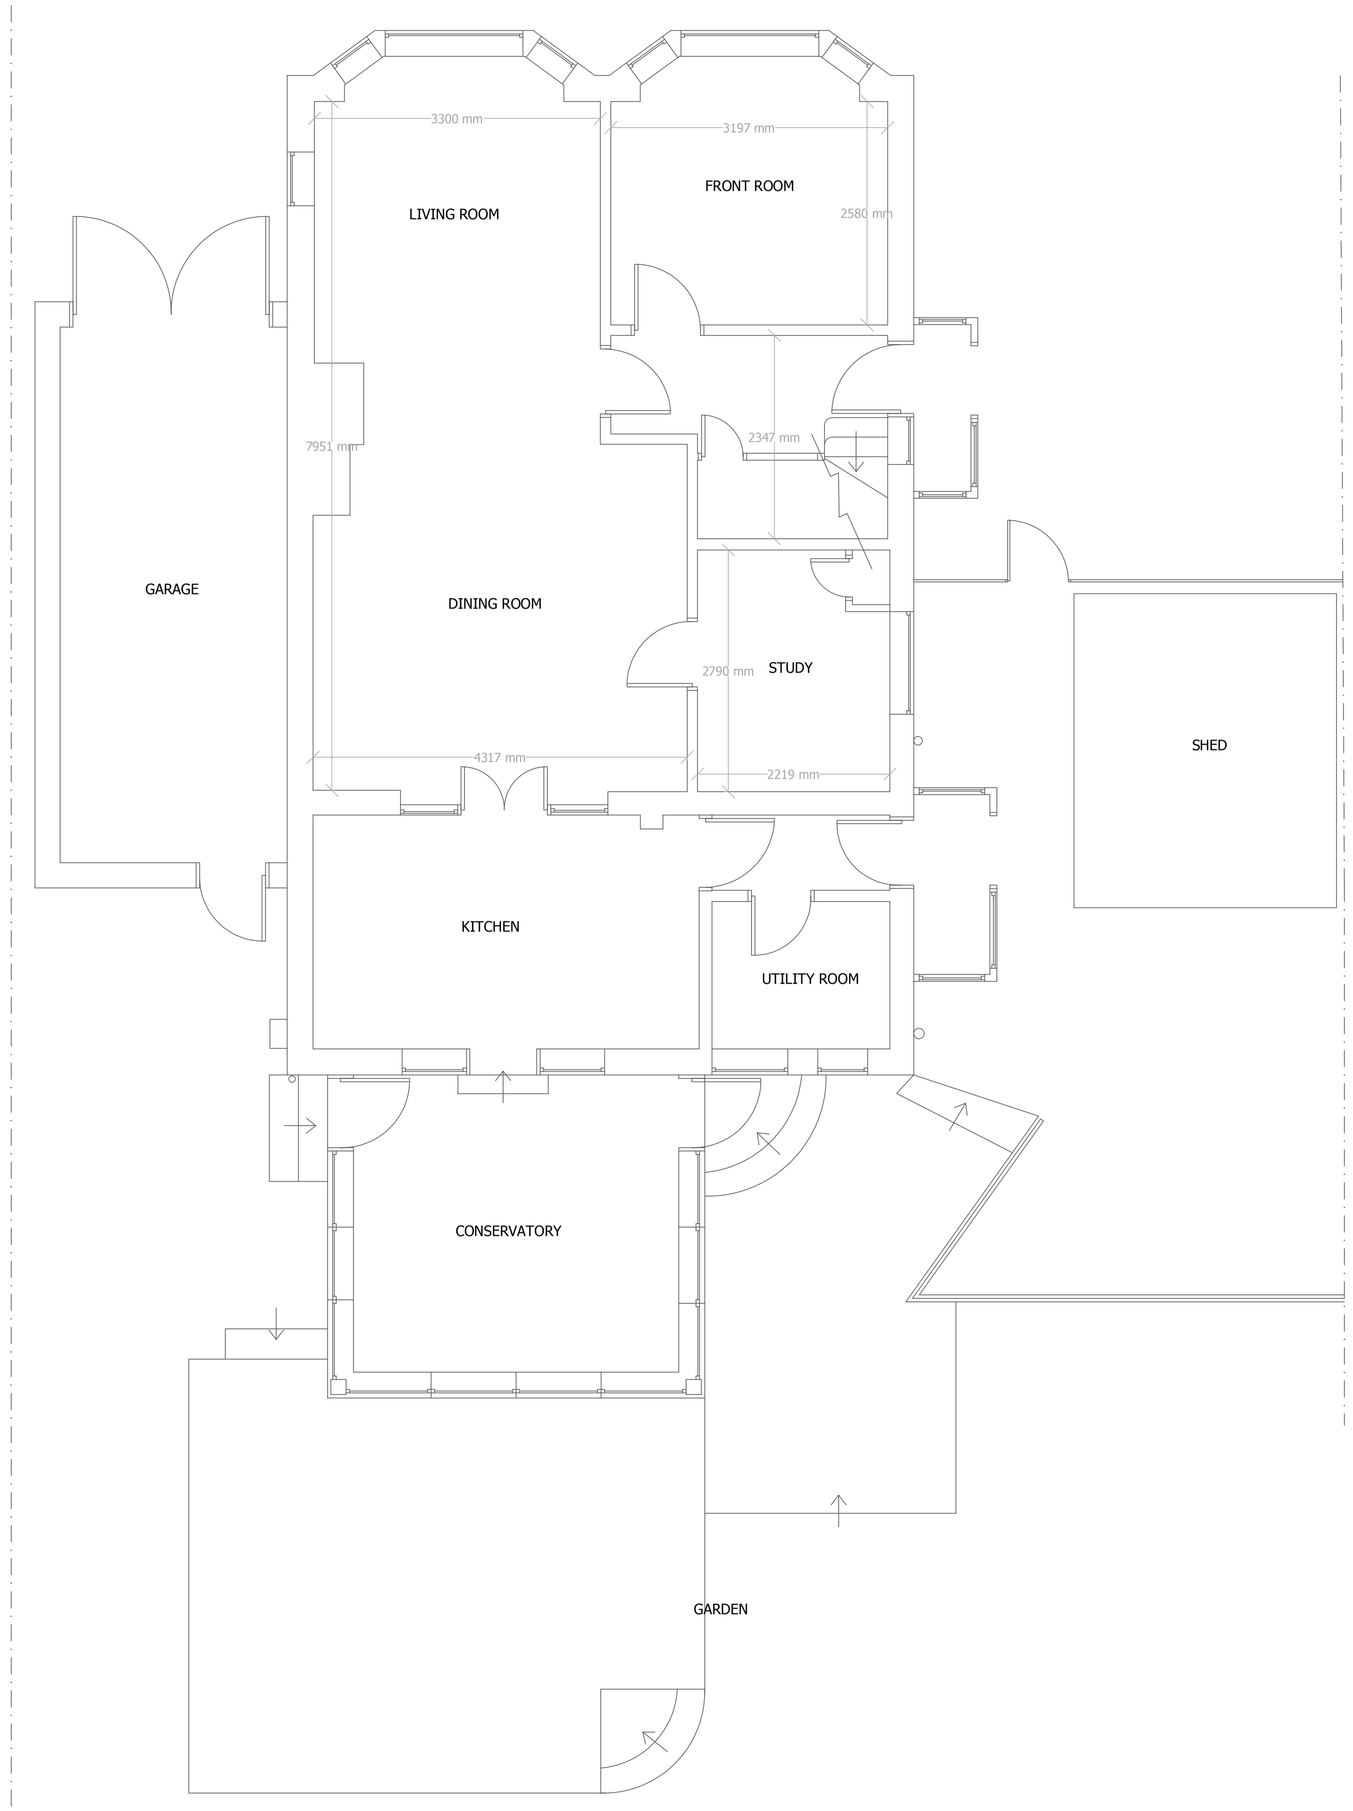

PROPOSED GROUND FLOOR PLAN

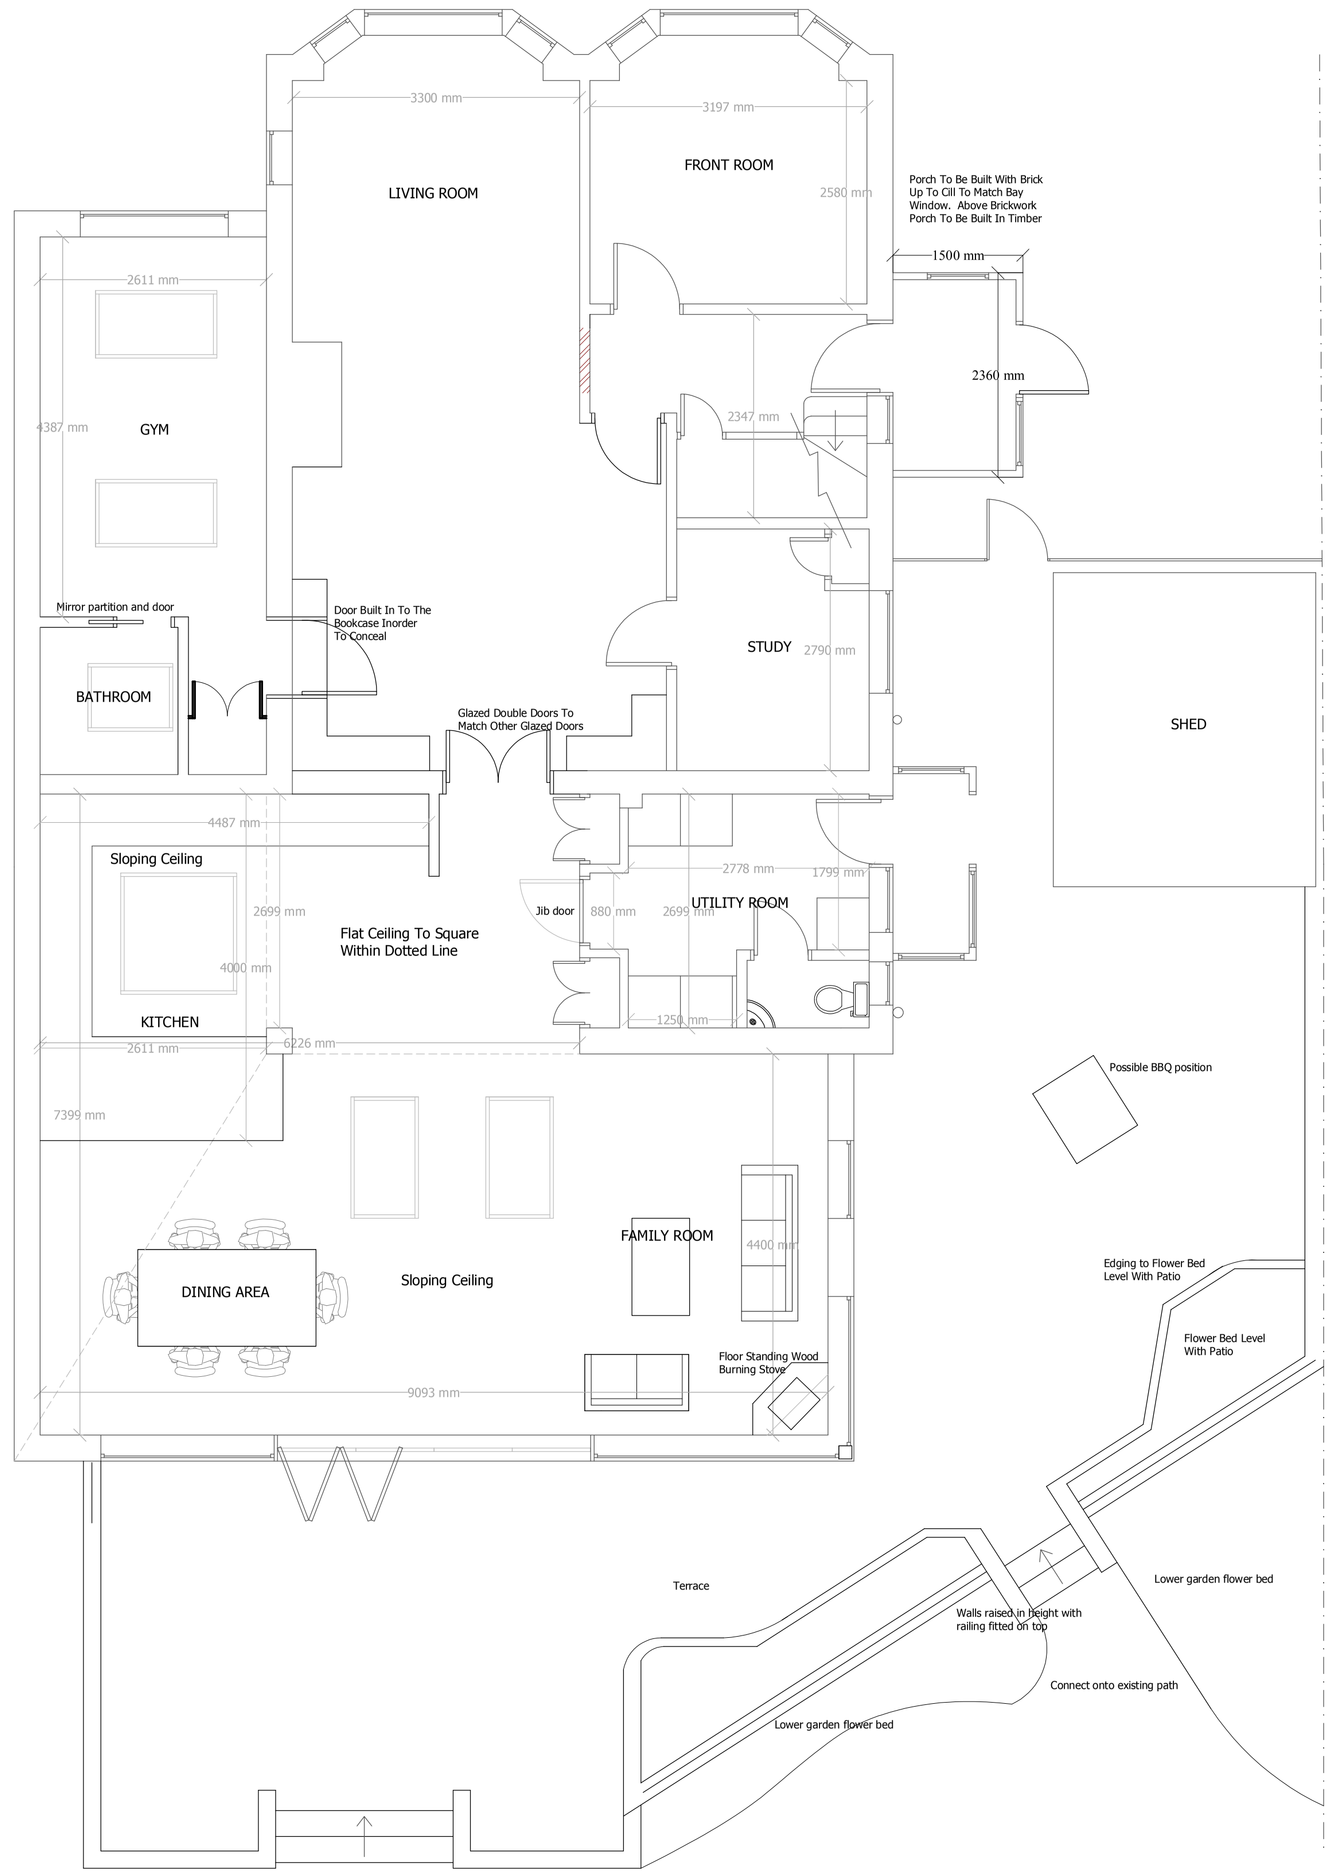

0 1 5 10

SCALE BAR

No.	Description	Date
Amendments:		

Address:	343 Upper Shoreham Road Shoreham West Sussex BN43 5NB	Client: Mr & Mrs Amey
Drawing Title:	Existing & Proposed Plan	Drawing Ref.: mm/01/Upper 343

Planning Applications
Building Regulation Drawings
Design Consultants
Party Wall Surveyors
Building Surveys, Homebuyers Survey

Project Management
Disabled Access Auditing
Building Defect Analysis
CDM
Expert Witness

RICS

Contact Details:	Telephone: 01903 877724	Email: mark@jessemason.co.uk
Contact Address:	Unit 3, Tungsten Building, George Street, Hove, BN41 1RA	

Scale: Floor Plans 1:50	Paper: A1	Date: Feb 2015	Revision No:	N