Copy For Client

Scale 1:50 A1 (Paper)



Existing Front (West) Elevation

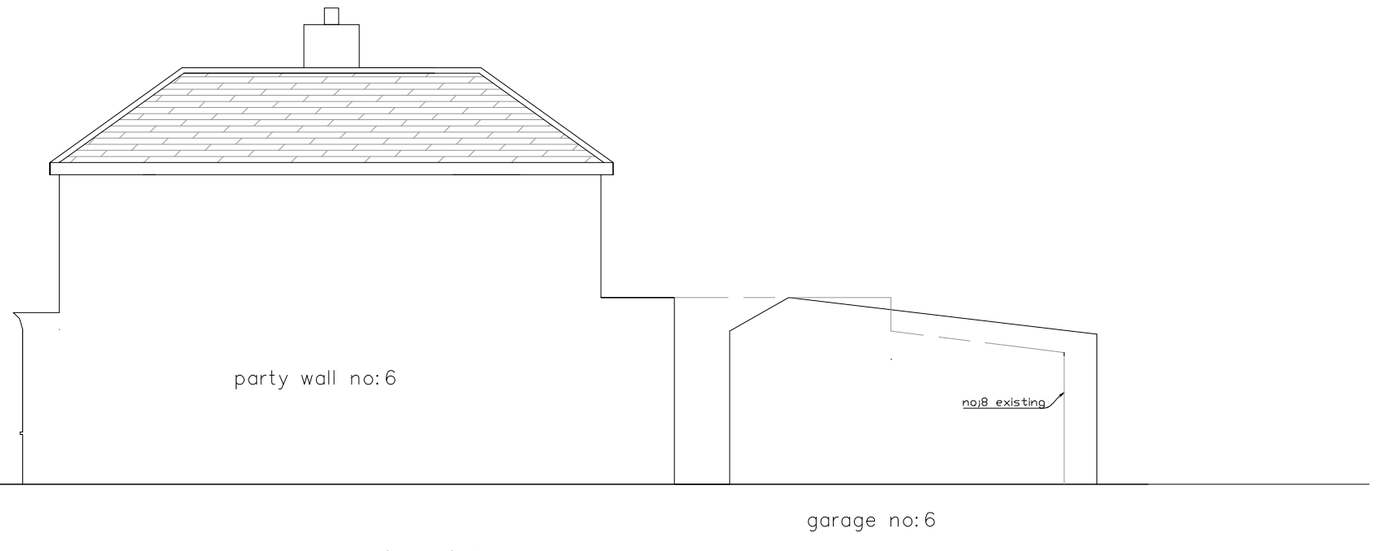

Existing Side (South) Elevation

0m 2m 4m 6m 8m 10m



Existing Rear (East) Elevation

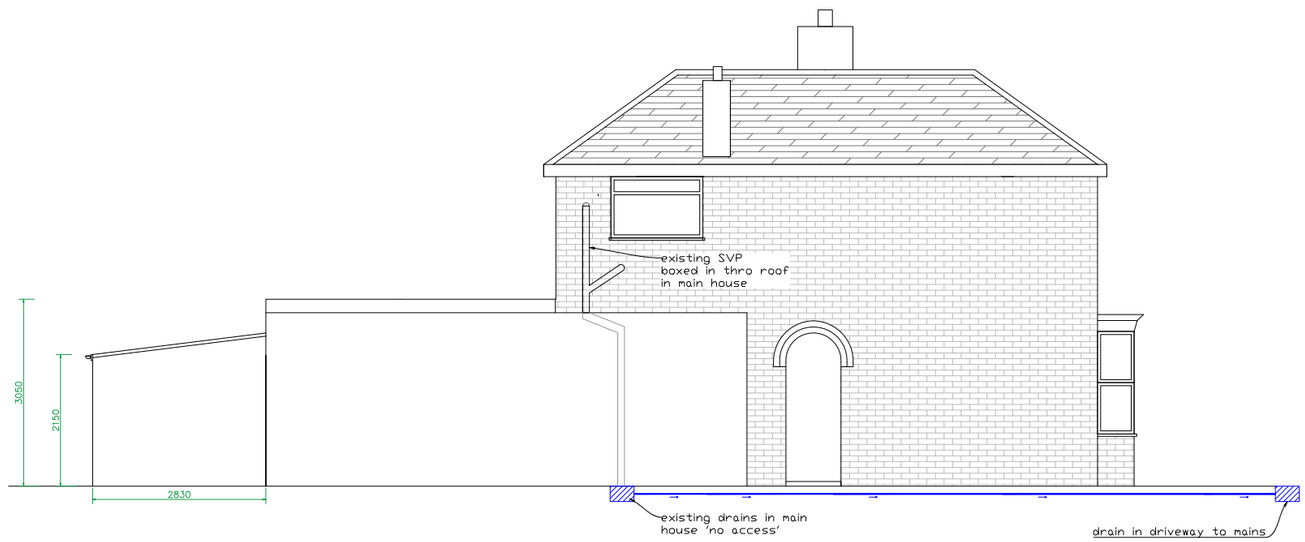

Existing Side (North) Elevation

Contractors Notes:

All items, notes, dimensions and general design contained in this drawing are for guidance purposes only. Nominated builder and person responsible for the project should make a thorough check prior to commencement of works against site, drainage service drawings, current building regulations, British Standards and codes of practice.
The Contractor is to allow within their price for all items not listed but that will be required to complete the work in accordance with all Current Legislation.

These drawings and any other supporting documentation related to them remains the property of Planning Made Easy until the agreed fees are settled in full. Until such time these plans and all supporting information remain the property of Planning Made Easy, under copyright law the use and copying of these plans is not permitted without the written consent of Planning Made Easy.

Notes:

Revisions:
Revised as per email 30/10/23
1. Internal door reinstated
2. 2. 'no;' foundation for log cabin
3. 3. reduce cabin(not possible have moved to 5m away from main house

Date: 02/11/2023

Date: 23/08 2023

Client: 8 Offington Drive Worthing BN14 9PN

Title: change of use of garage,move entrance and extend to rear plus garden building

Drawn By: ZJ

Checked By:

Page Size: A1

Contract No: SB-MB-23-08-2023-1

Set: D

Revision: 3

Page No: 1 - Existing Elevations