1:100 Scale bar 1:50 — 0 — 10m

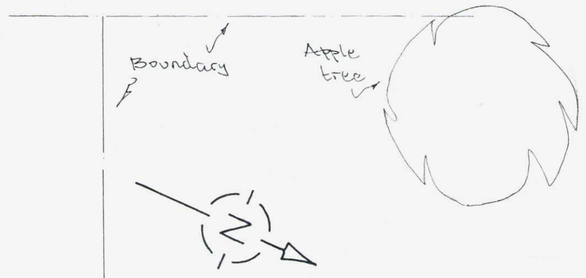

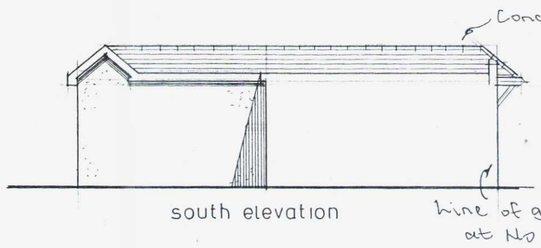



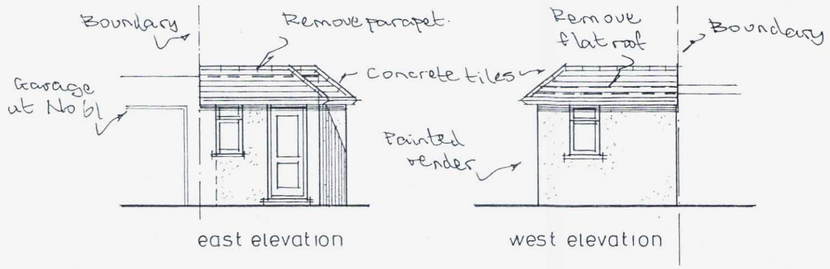

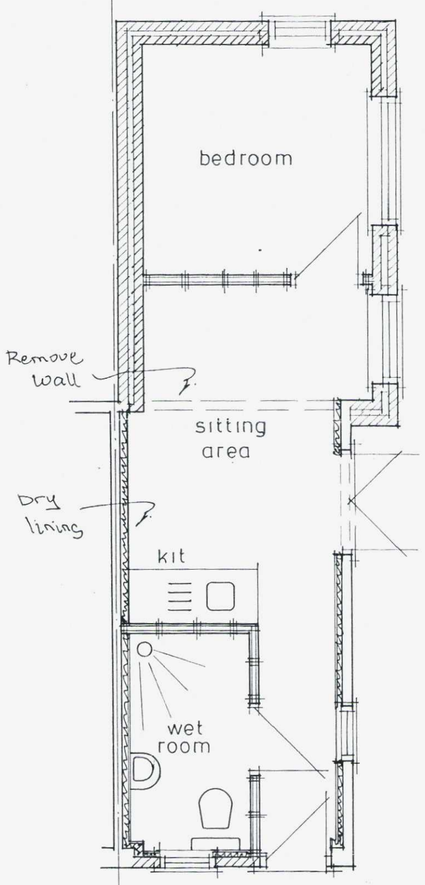



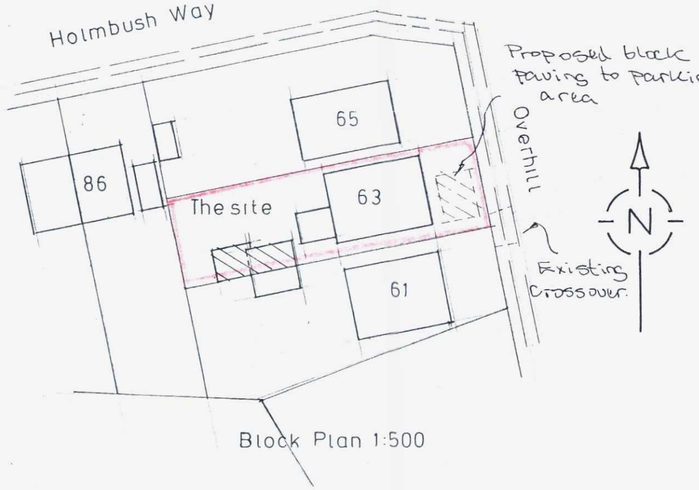

Block Plan 1:500

NOTES

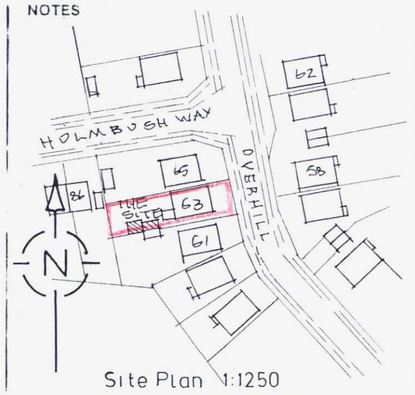

Site Plan 1:1250

A		
	Date	Revisions

© copyright

ADUR & WORTHING PLANNING SERVICES

PLAN	AWDM/0483/14
DATE VALID	15 APR 2014

Client: Mr & Mrs. A. Maclean

Job Title: Proposed Conversion of Garage To Provide Self Contained Annexe.

Drawing Title: 63 Overhill Southwick

Scale: 1:50 1:100

Date | Drawn by

Drg No. 457/01 | Rev.