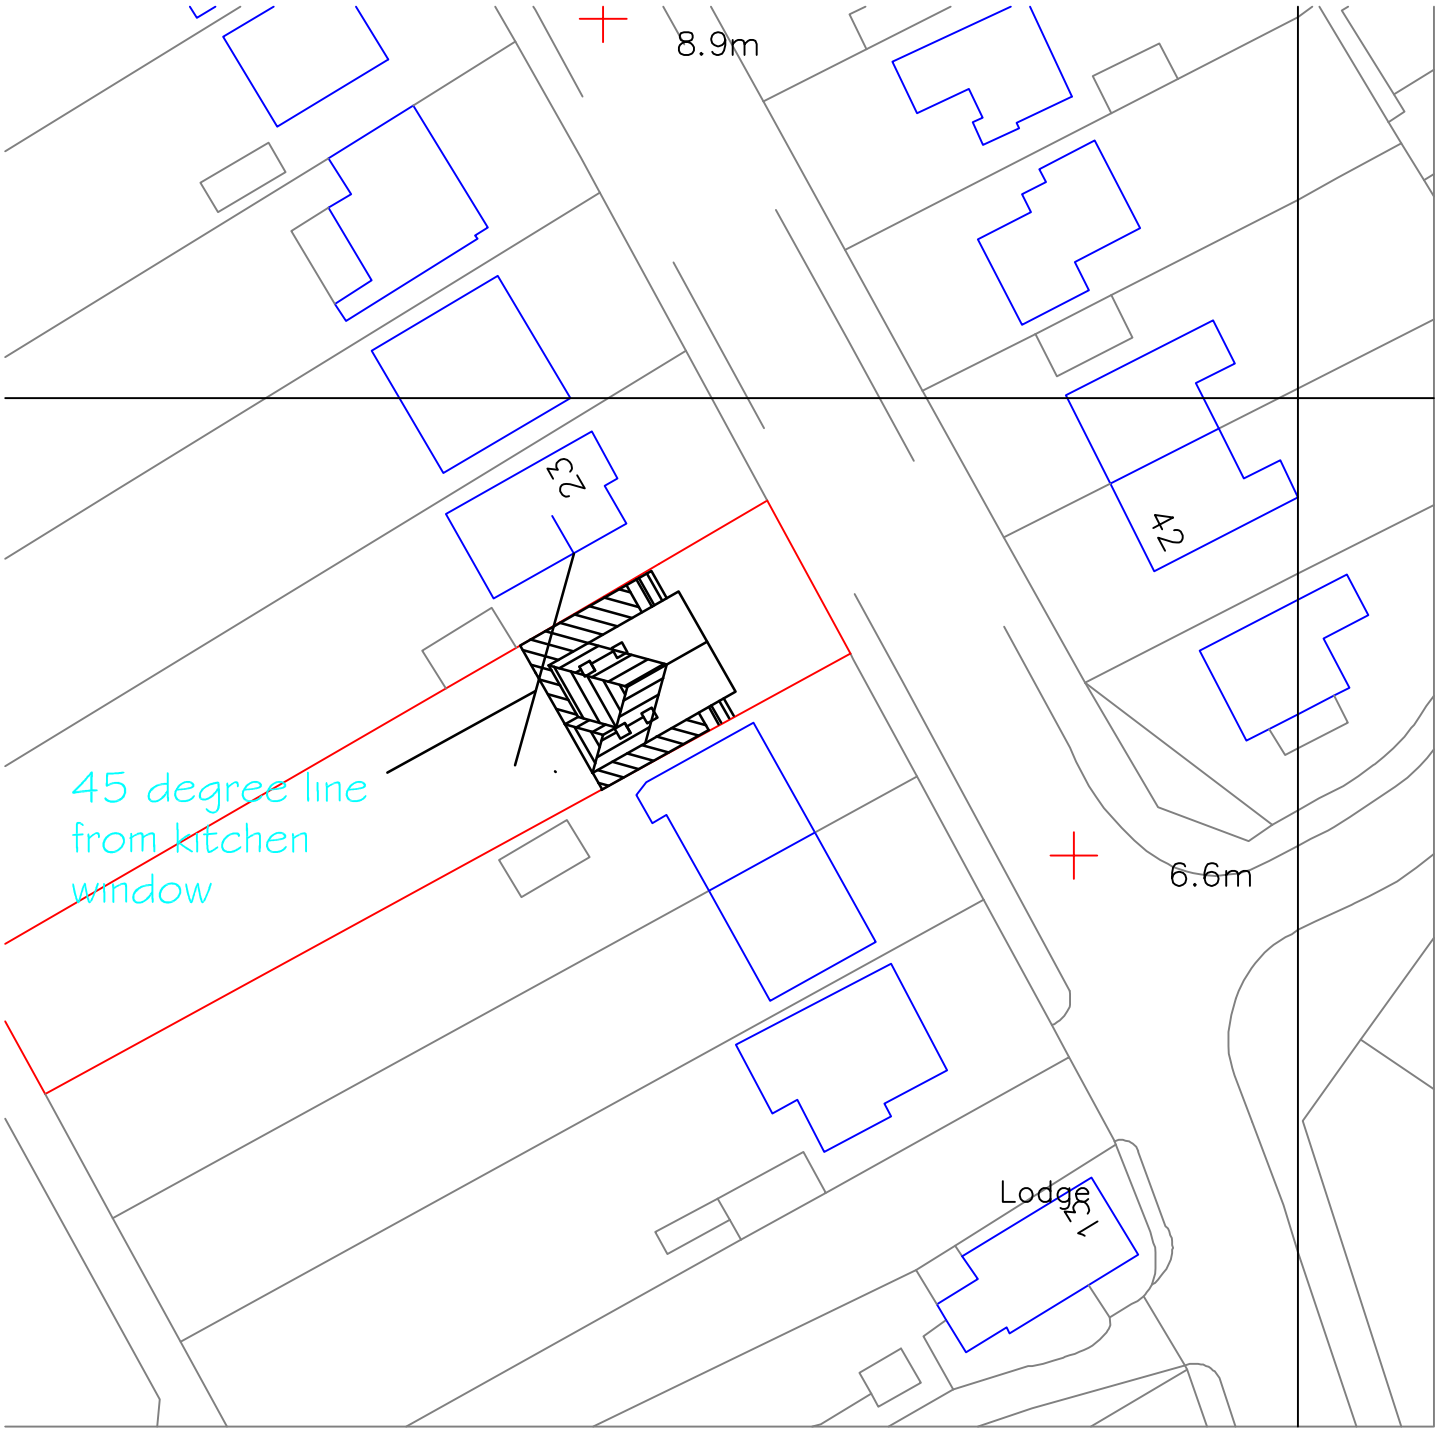

0 20 40 60 80

N

Metres
21 Mill Lane
Shoreham
Block Plan 1:500
A4 Paper