



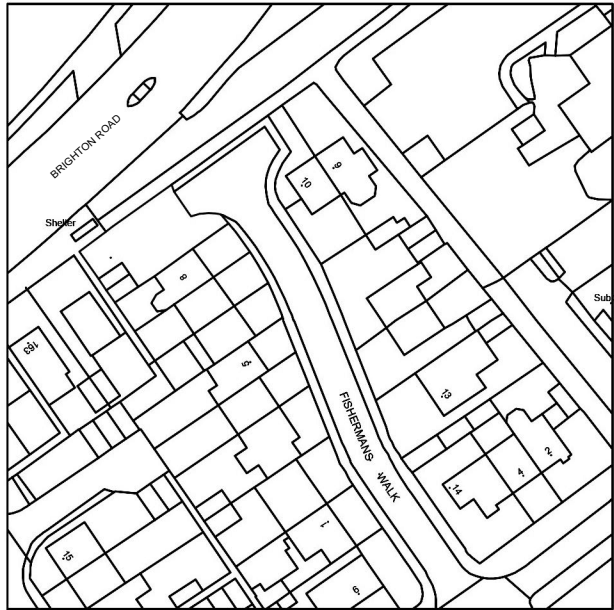


©Crown Copyright and database rights 2020 OS Licence no. 100019980

EXISTING SITE LOCATION PLAN
SCALE 1:1250

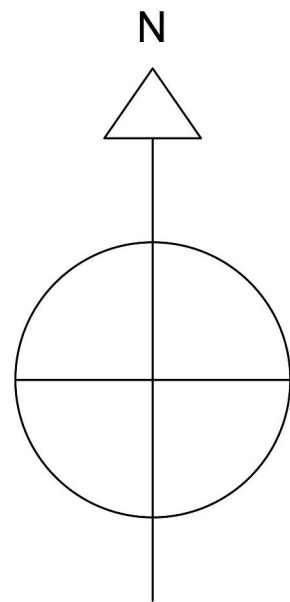

PROPOSED SITE LOCATION PLAN
SCALE 1:1250

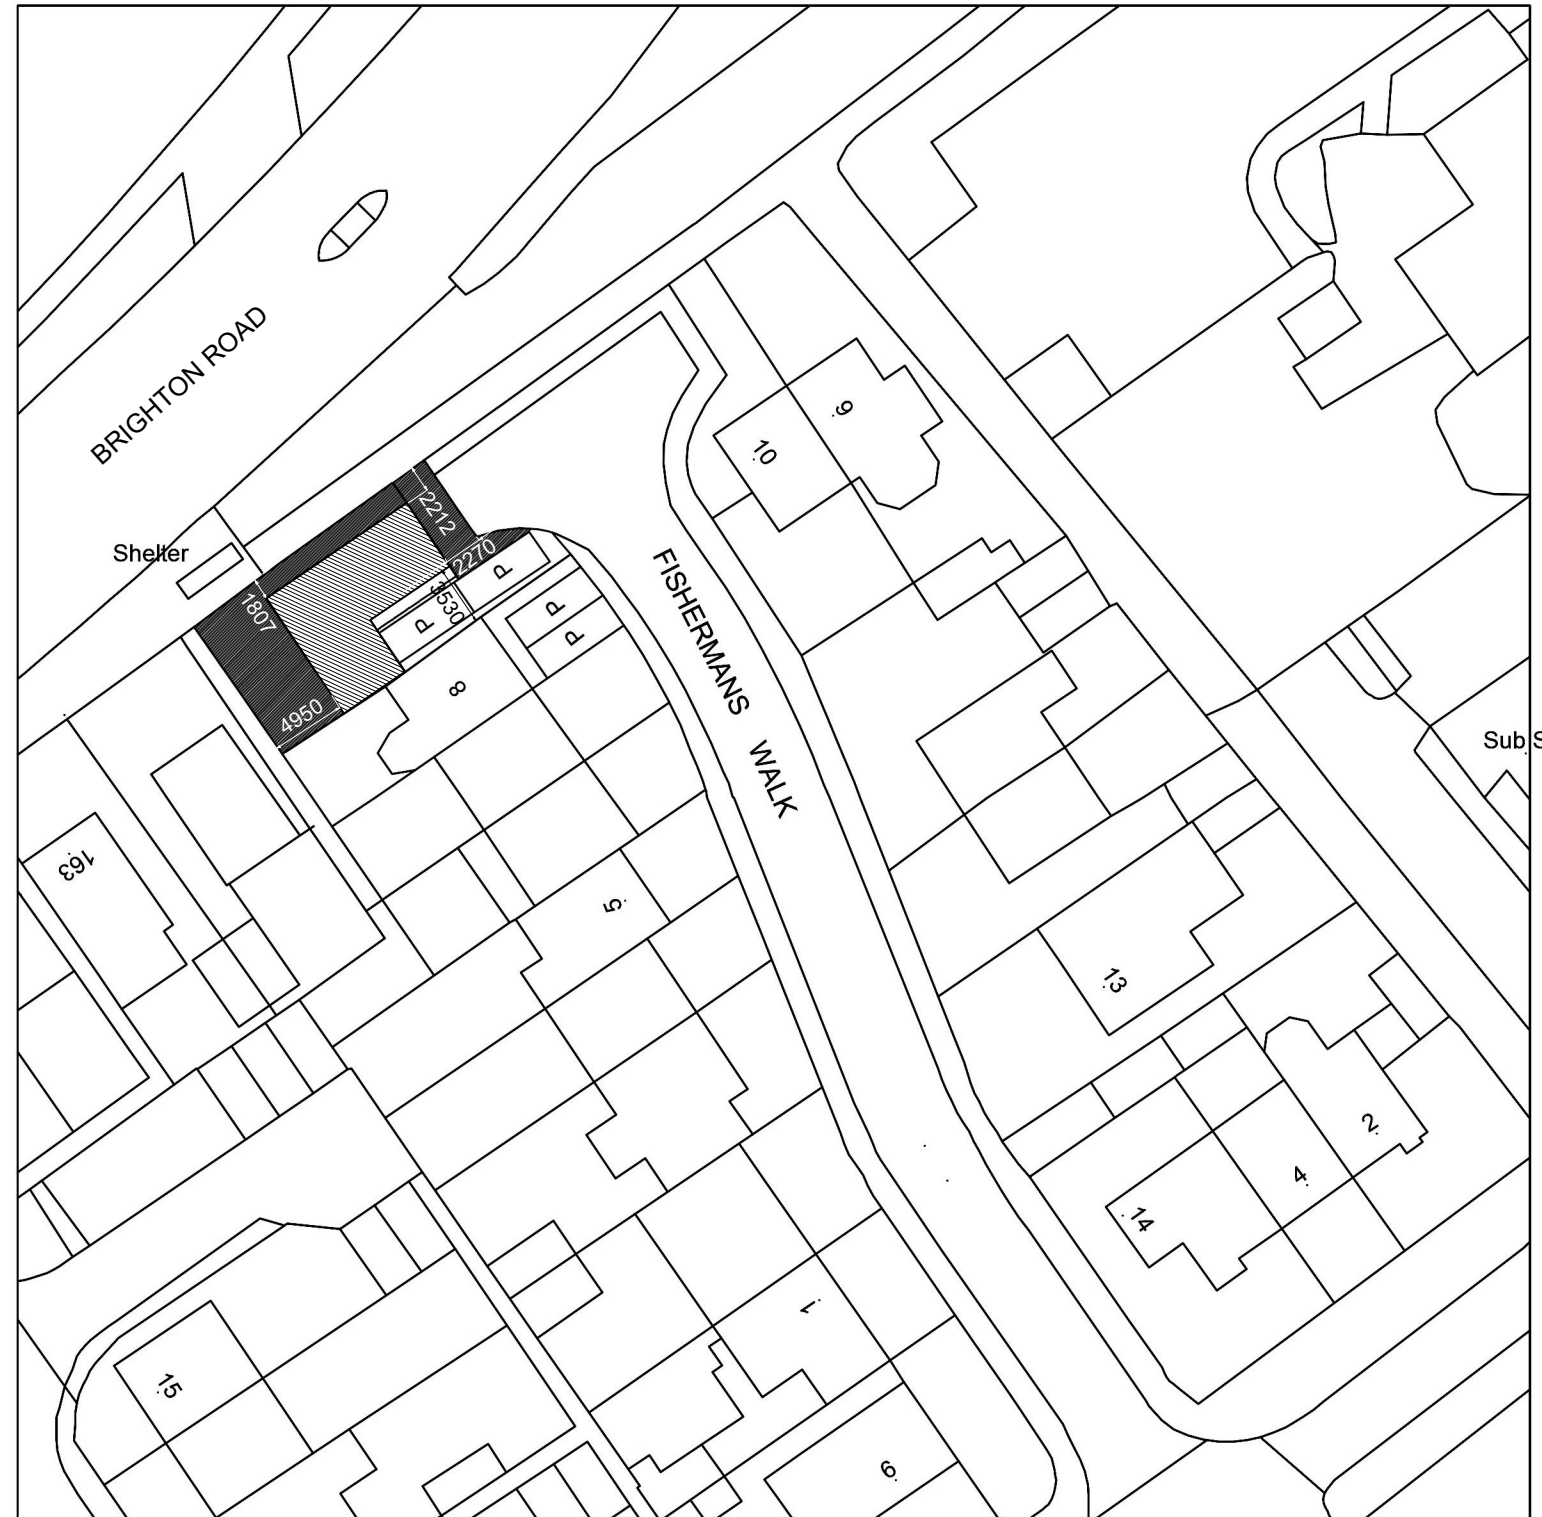

BLOCK PLAN
SCALE 1:500

SERGIO HUIDOBRO ARCHITECTURE 23 Wathen Road, Bristol, BS6 5BY Mob: + 44 77947 66971	Drawing No PL.254.01.02	Revision 2	Revision 1.- 2.- 3.- 4.- 5.-	Notes	
	Scale 1:1250/500@A3	December 2025	Dimensions to boundary in block plan		
	New build house	Client Edward and Joanna Bartlett			
	Address 8 Fishermans Walk, Shoreham by Sea.				
Drawing Title Site and Block plans					