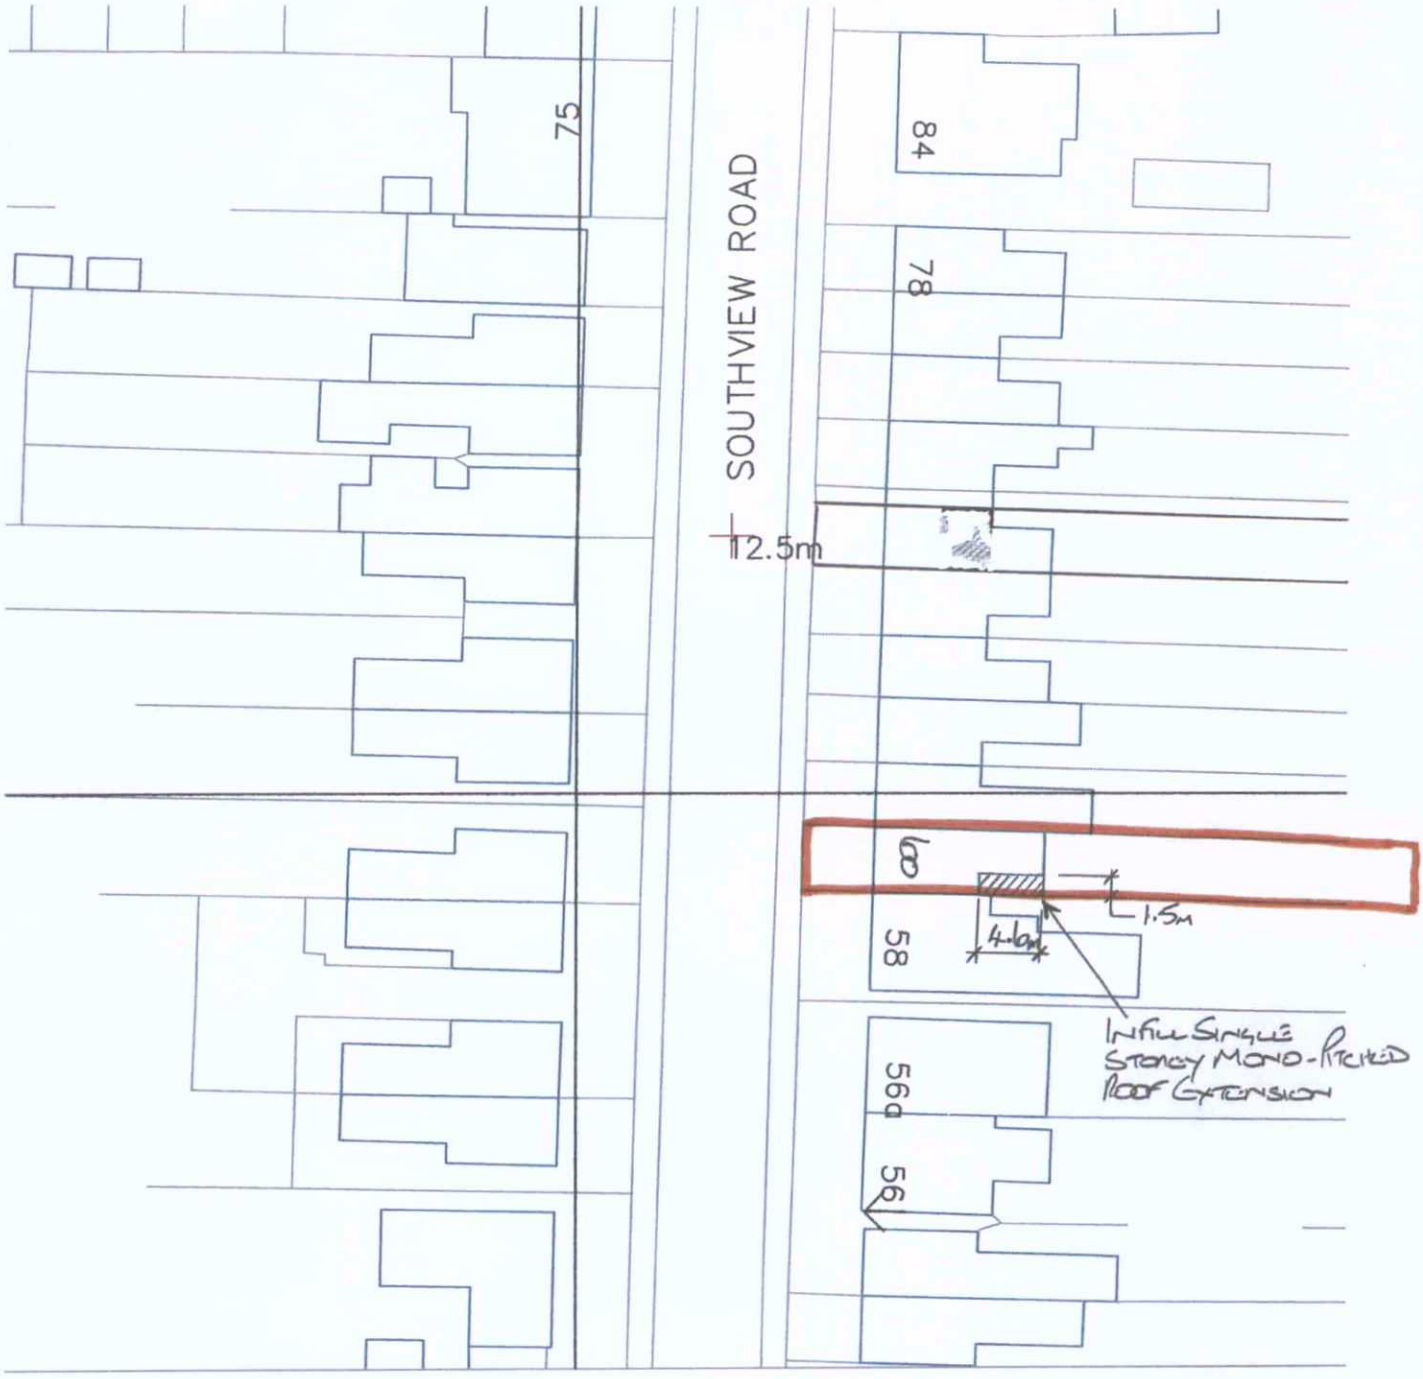


Metres
60 Southview Road
Southwick
Block Plan 1:500
A4 Paper

ADUR & WORTHING PLANNING SERVICES	
PLAN	AWDM/ 0535/17
DATE VALID	- 4 APR 2017