AMENDMENT

ADUR & WORTHING PLANNING SERVICES

PLAN: AWDM: 0185/17

DATE: Rec'd : 10/4/17

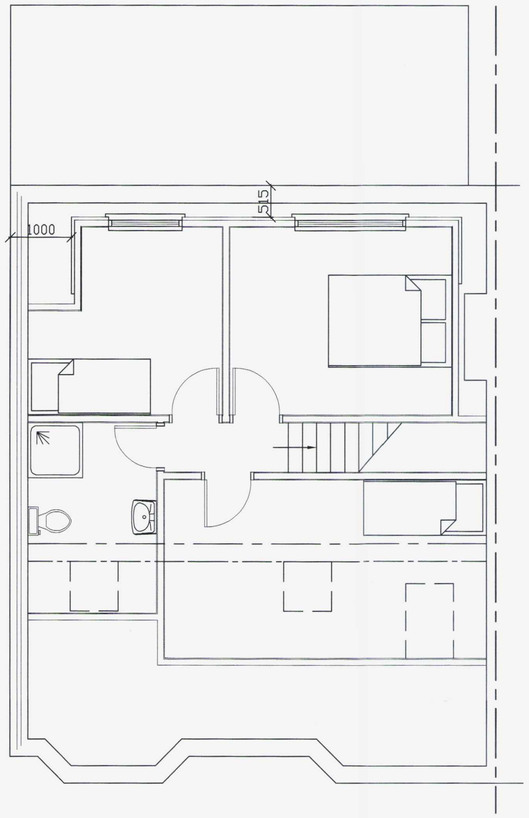

Proposed First Floor Plan

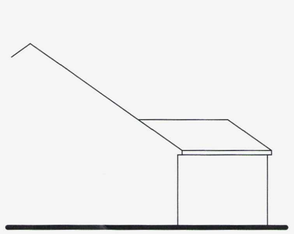

Existing South Elevation

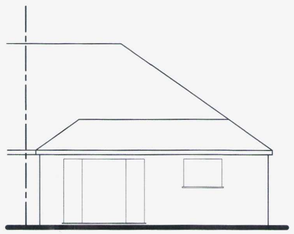

Existing East Elevation

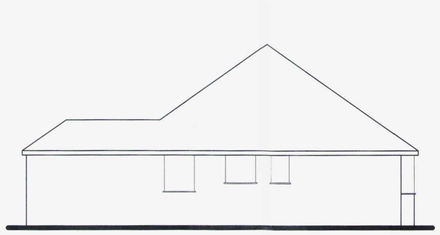

Existing North Elevation

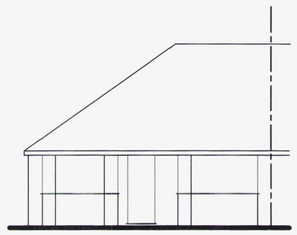

Existing West Elevation

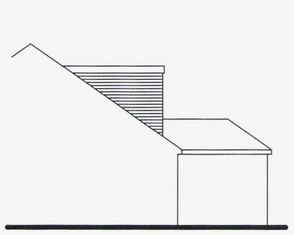

Proposed South Elevation

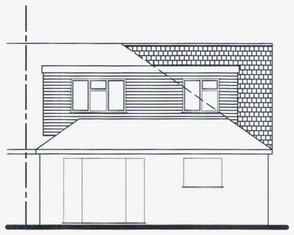

Proposed East Elevation

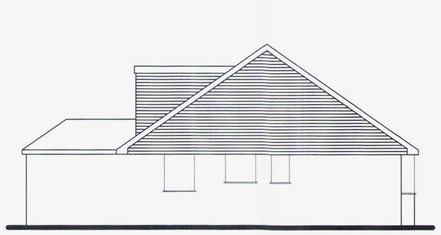

Proposed North Elevation

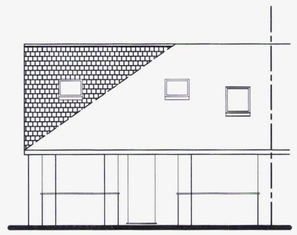

Proposed West Elevation

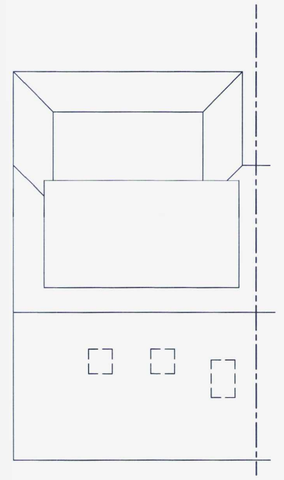

Proposed Roof Plan

0 0.5 1 2 3 4 5 6 7 8 9 10

SCALE 1:100

Tony Rogers
Building Consultants
Address: 40 Dawn Crescent, Upper Beeding
West Sussex, BN44 3WH
Telephone: 01903 815225 Fax: 01903 815225

Rev.	Date:	Revision Description:

Client: Mr & Mrs Gregory

Address: 22 Crafton Gardens
Sompting
West Sussex
BN

Project: Proposed rooms in roof with hip to gable and rear dormer

Scale: 1:50 1:100
Paper Size A1

Date: October 2015

Drawing No: 15/1072/02

Drawn By: AWR

Revision: