




REAR ELEVATION:

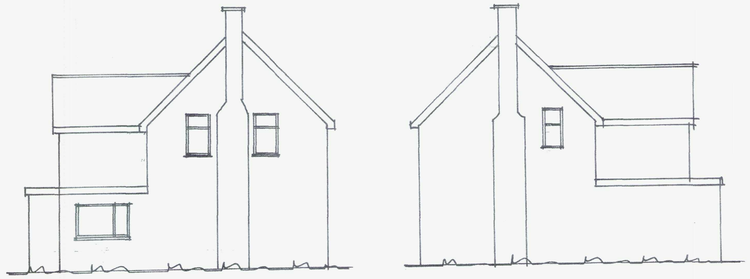


SIDE ELEVATIONS:

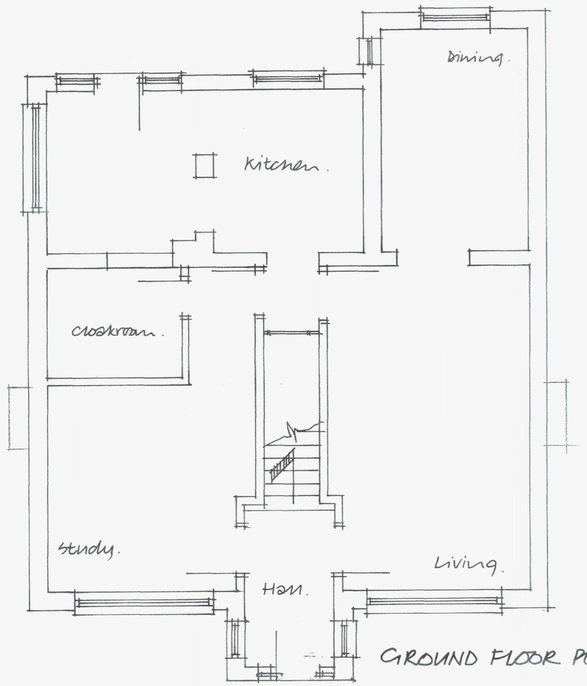

GROUND FLOOR PLAN:

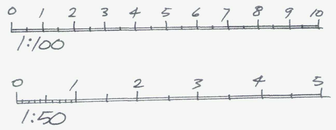

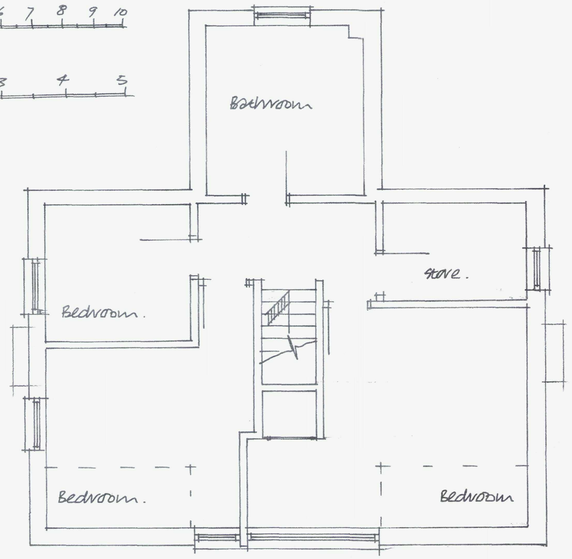

FIRST FLOOR PLAN:

Notes:

All Dimensions must be checked on site and not scaled from this drawing

Contractor and client are reminded of their obligation under the Party Wall Act. If in doubt ask. Contractor is to confirm all below ground drain run direction and invert levels.

ADUR & WORTHING PLANNING SERVICES

PLAN | AWDM/ 0589/17

DATE VALID | - 4 MAY 2017

A		
	Date	Revisions

copyright

TIM CORDING
Architectural and Planning Services
3 Whitethorn Drive,
Brighton BN1 5LH
Tel: 07766647320

Client
MR & MRS. KILAN.

Job Title
EXISTING FIRST & GROUND FLOORS & ELEVATIONS.

Drawing Title
3 STEYNING ROAD.
SHOREHAM-BY-SEA.
WEST SUSSEX.

Scale 1:50 & 1:100

Date MARCH 2017 | Drawn by

Drg.No. | Rev

Paper Size A2