REVISIONS:
REV: DATE: BY: RVW:




## Location Plan 1:250

N

Scale 1:1250

0 10 20 30 40 50m

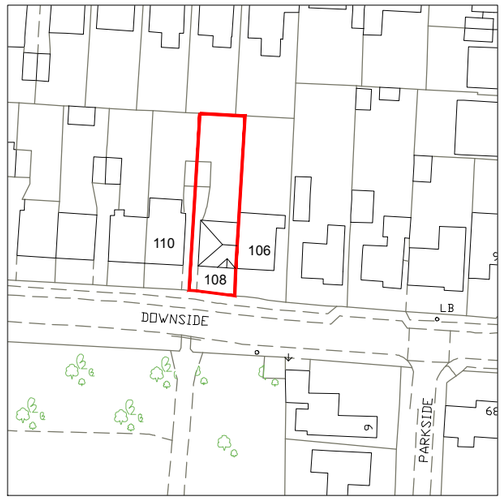


## Block Plan 1:500

N

Scale 1:500

0 5 10m 20m

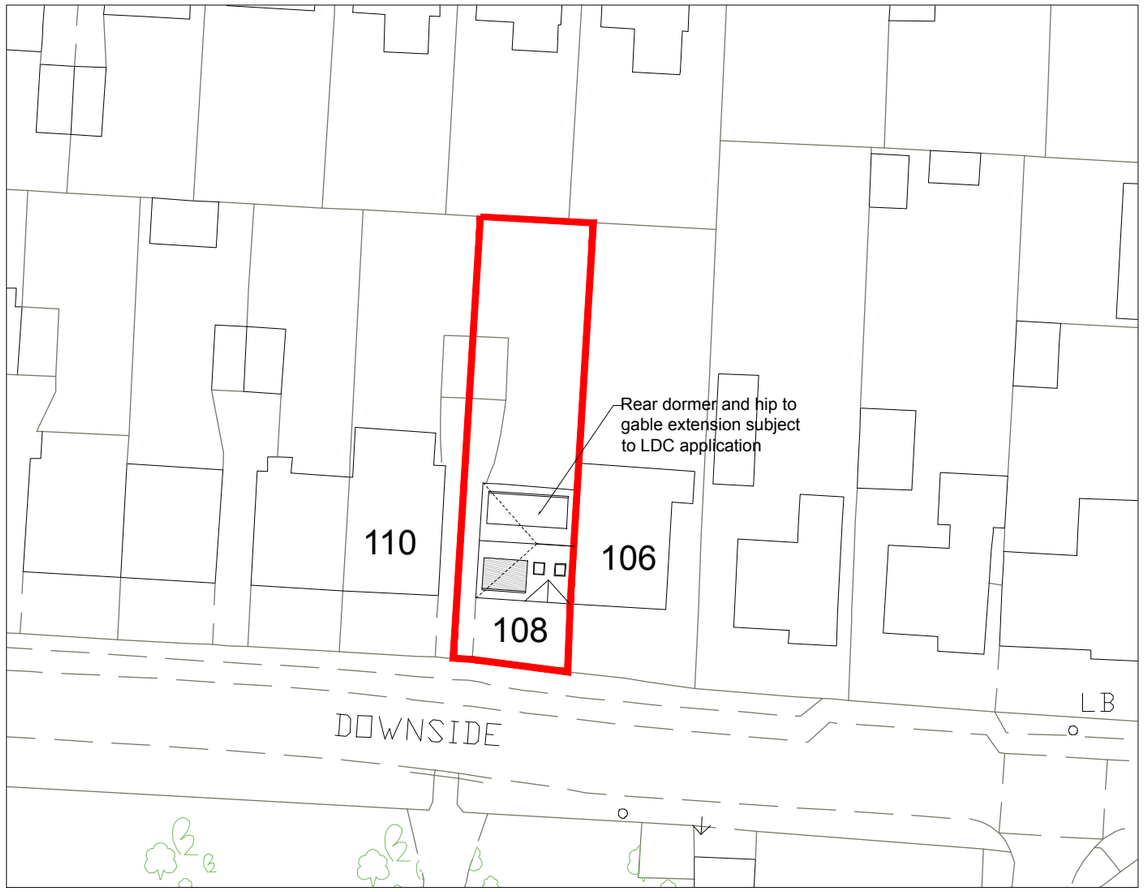Proposal: Erection of front dormer and associated works

Wang Dao Architecture

Mocatta House
Trafalgar Square
Brighton, BN1 4DU
United Kingdom

T +44 (0)1273 443845
E info@wangdaoarch.com
W www.wangdaoarch.com

CLIENT
Mrs Sadie

This drawing is for Planning Permission purpose only. All dimensions to be confirmed on site.

© This drawing is the sole copyright of Wang Dao Architecture Ltd.

Any discrepancies between this drawing & other information shall be reported to the Architect. MODIFICATIONS to be made solely on ORIGINAL MAGNETIC MEDIA.

PROJECT
108 Downside
Shoreham
BN436HW

TITLE
Front Dormer
Location and Block Plans

STATUS
Planning

DATE
July 2022

SCALE @ A3
1:500, 1:1250

DRAWN BY
Edward

REVIEWED BY

DRAWING NUMBER
2220 PL 11

CTB file:
XREF'S:
LTscale: