

look. design | planning | build
www.lookdesignandbuild.co.uk
e: office@lookdesignandbuild.co.uk t: 01243 780 281

AMENDMENT


ADUR & WORTHING PLANNING SERVICES	
PLAN	AWDM/1668/19
DATE VALID	Rec: 27/11/19

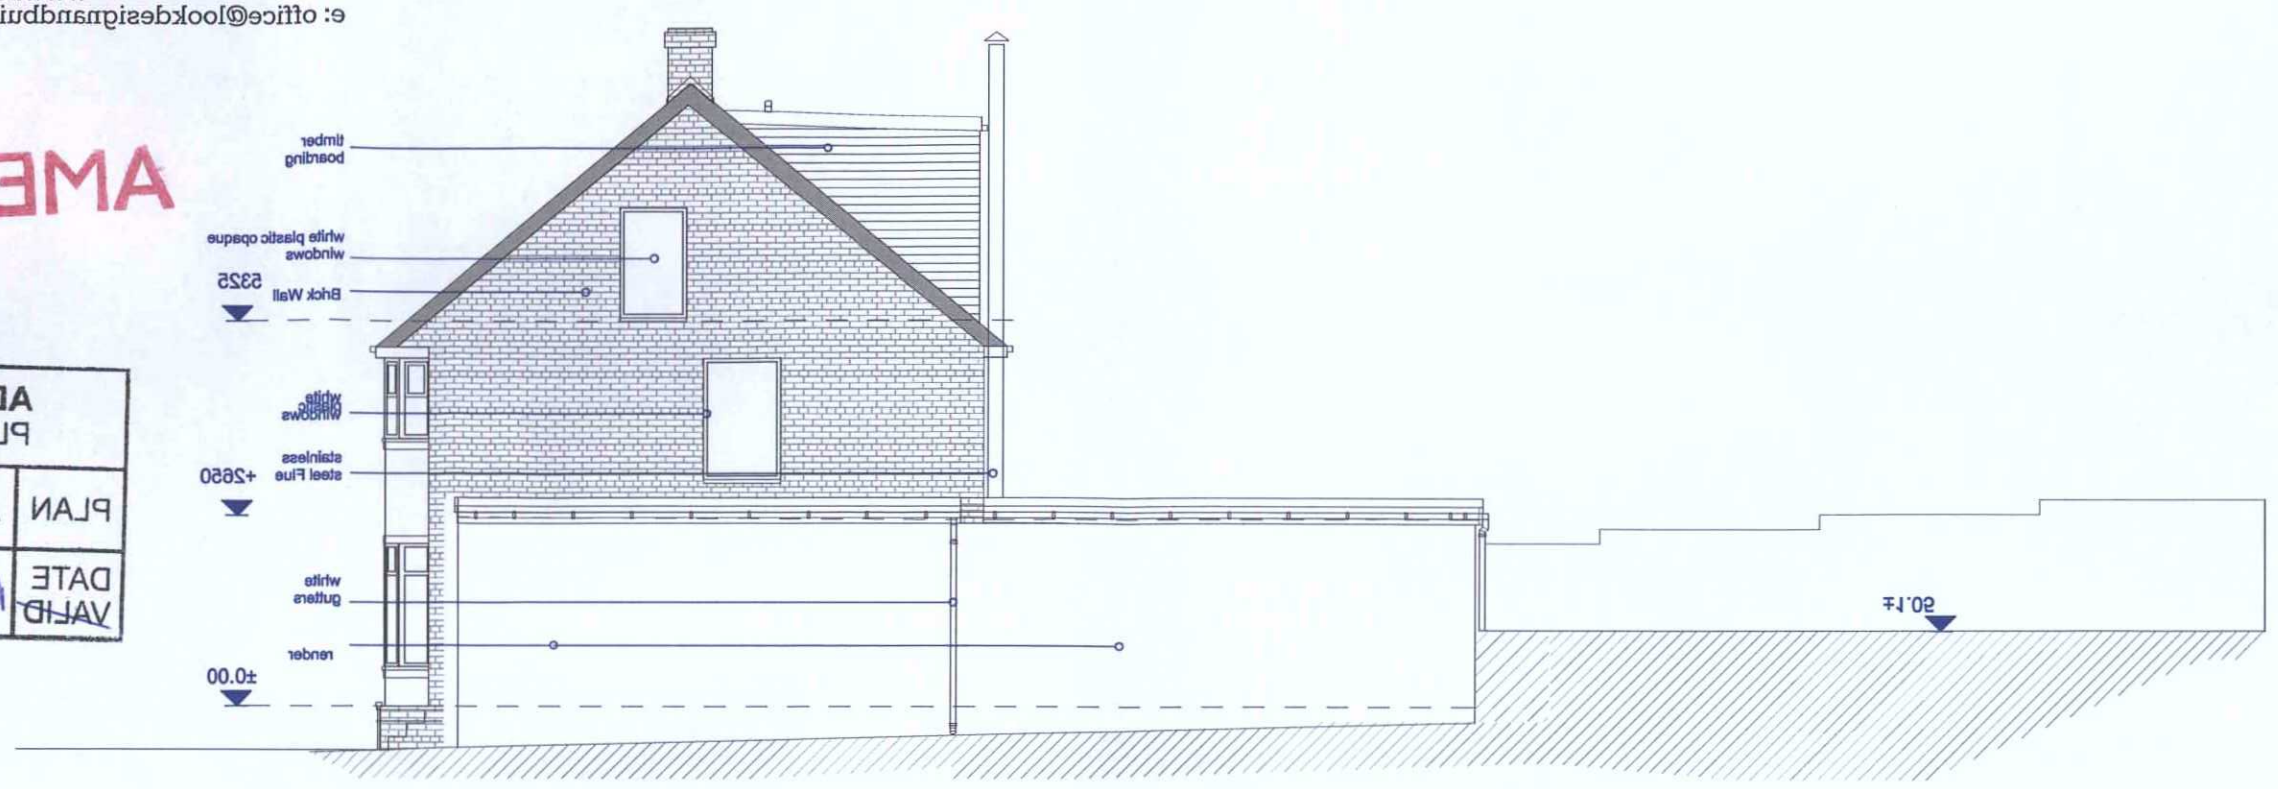

West Elevation (1) 1:100

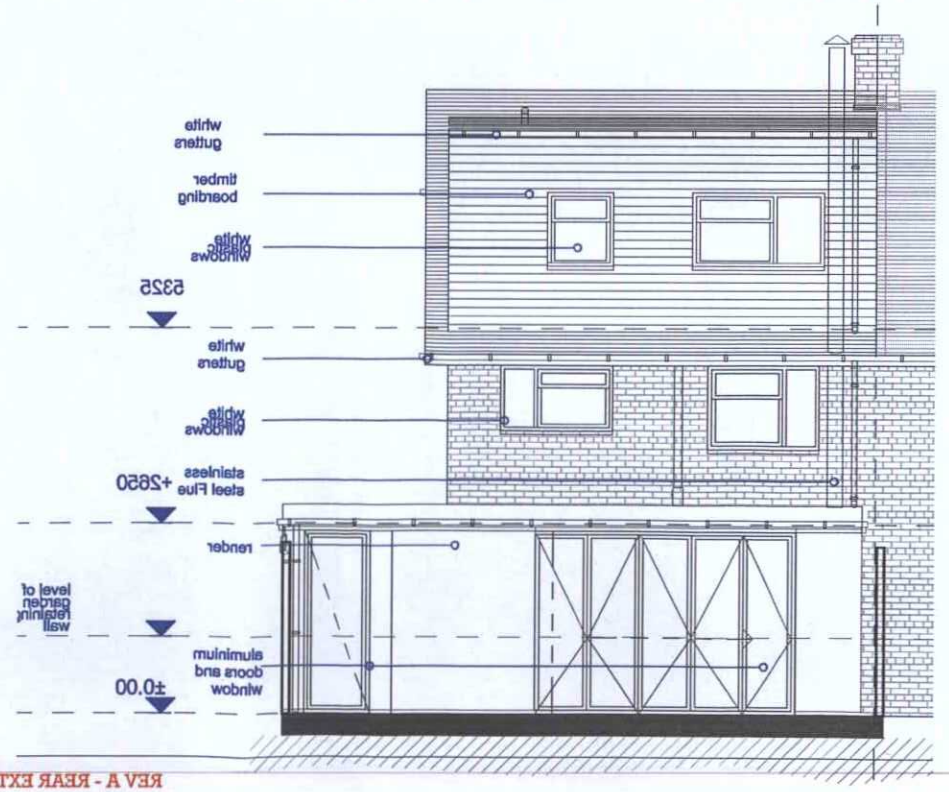

North Elevation 1:100

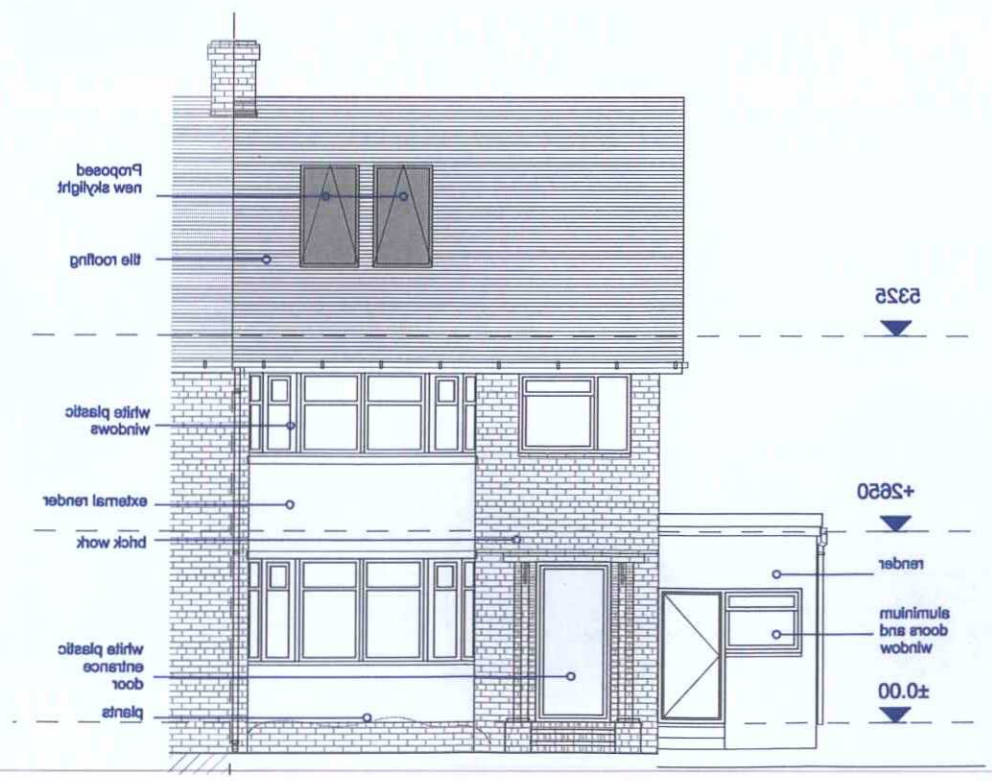

South Elevation 1:100

scale 1:100
0 1 5m

REV A - REAR EXTENSION DEPTH REDUCED TO 3.5M FURTHER TO PLANNING OFFICER COMMENTS 26.01.15
AND SIDE EXTENSION STEPPED BACK

PROJECT TITLE
SINGLE STOREY EXTENSION WITH LOFT CONVERSION AND GARDEN BASEMENT TO 67 OLD SHOREHAM ROAD, SOUTHWICK
DRAWING TITLE
PROPOSED ELEVATIONS

DATE November '14
SCALE @ A3 1:100
STATUS Planning Application
DWG No. **PP-158-06 A**