


look. design | planning | build
www.lookdesignandbuild.co.uk
e: office@lookdesignandbuild.co.uk t: 01243 780 281

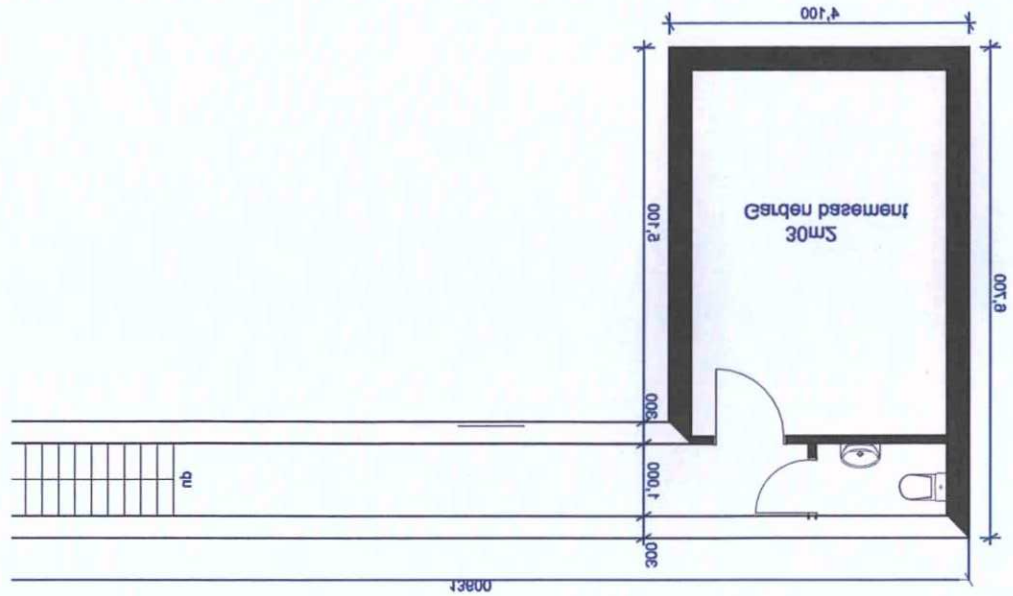

Proposed Basement Plan 1:100

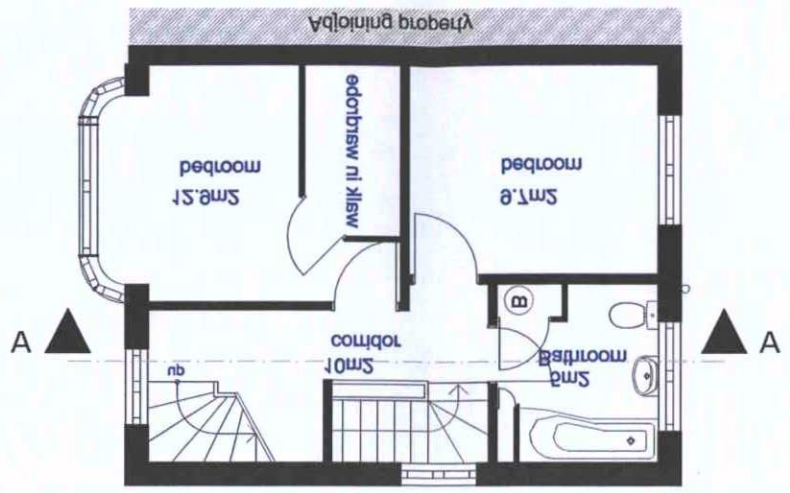

First Floor Plan 1:100

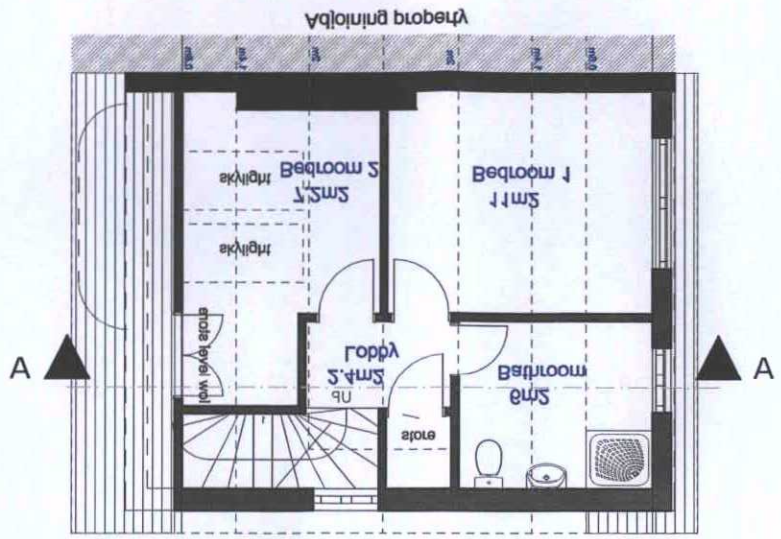


Proposed Loft Plan 1:100

AMENDMENT

ADUR & WORTHING PLANNING SERVICES	
PLAN	AWDM/1668/19
DATE VALID	Rec: 27/1/15

proposed walls
existing walls

REV A - REAR EXTENSION DEPTH REDUCED TO 3.5M FURTHER AND SIDE EXTENSION STEPPED BACK TO PLANNING OFFICER COMMENTS 26.01.15

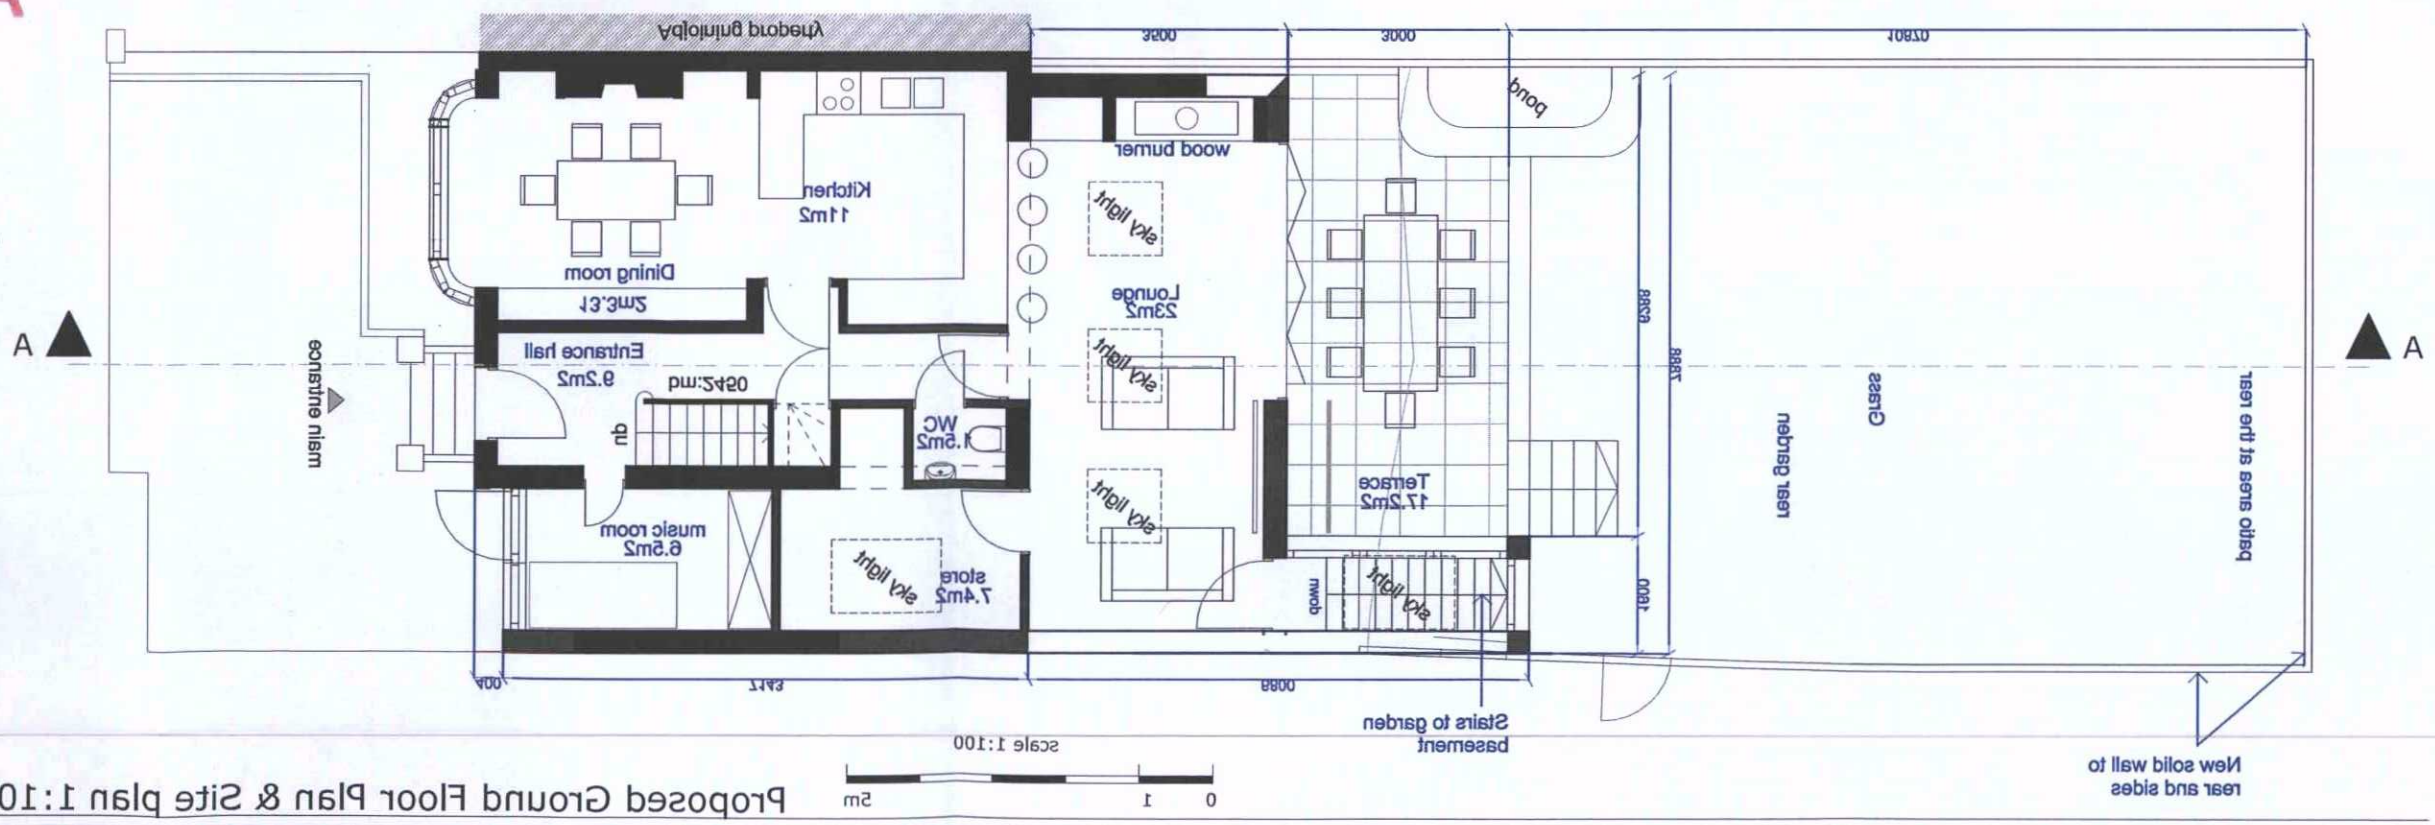

Proposed Ground Floor Plan & Site plan 1:100

PROJECT TITLE
SINGLE STOREY EXTENSION WITH LOFT CONVERSION AND GARDEN BASEMENT TO 67 OLD SHOREHAM ROAD, SOUTHWICK
DRAWING TITLE
PROPOSED FLOOR PLANS

DATE November '14
SCALE @ A3 1:100
STATUS Planning Application
DWG No. **PP-158-05 A**