Scale 1:100 0 5m 10m

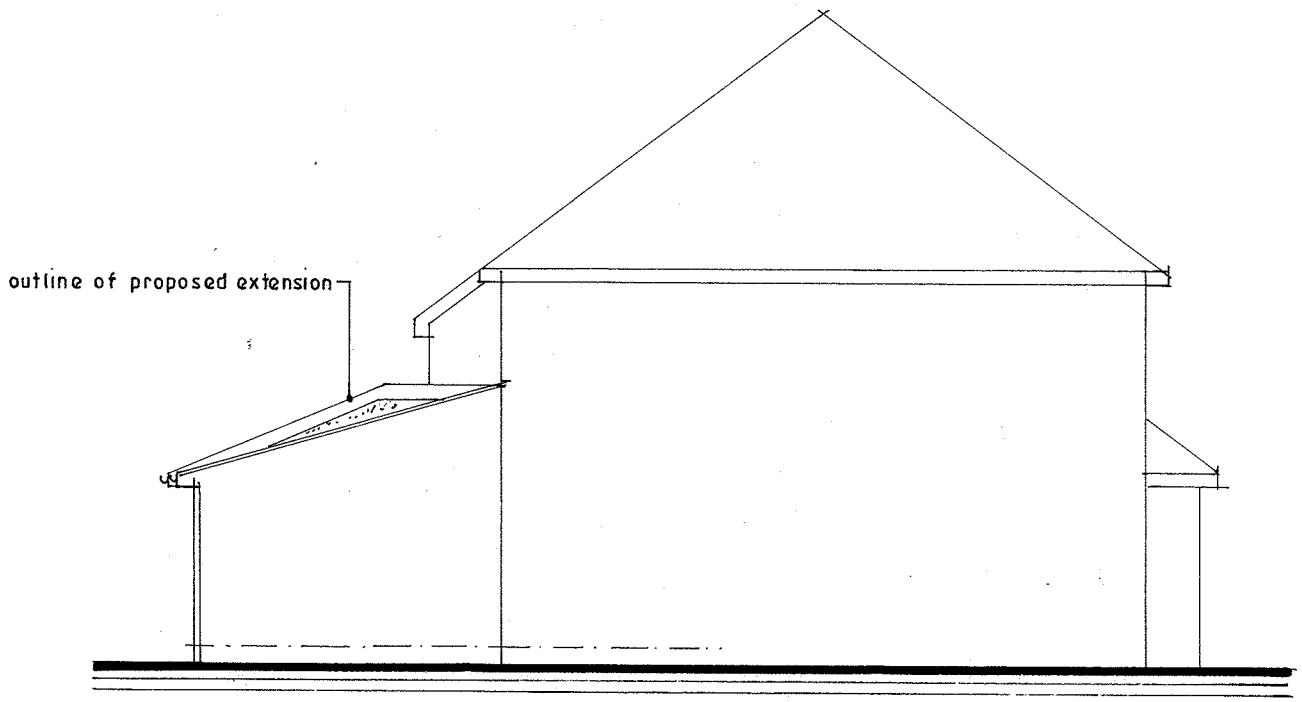

Proposed side elevation (north - west)

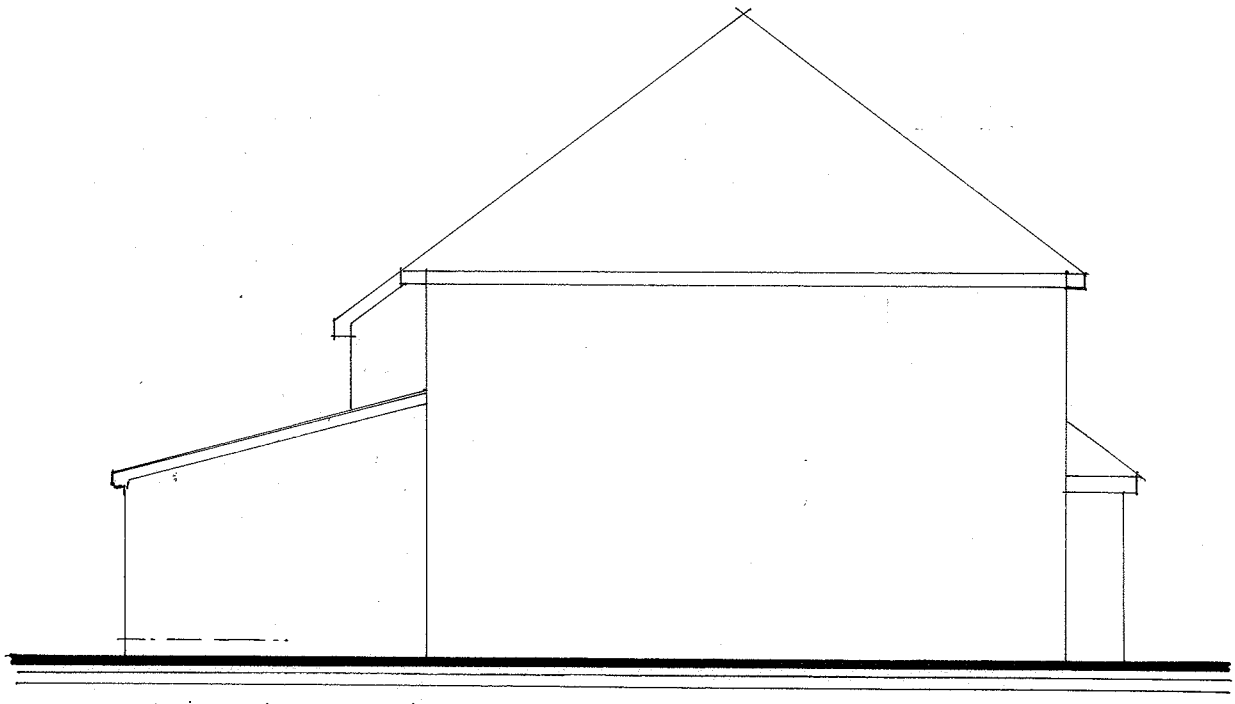

Existing side elevation (north west)

Existing / proposed side elevation (north west)
Proposed rear extension.
54, Connaught Avenue.
Shoreham - by - sea.
West Sussex. Scale 1:100 at A4. Drawing number 1252016 / 03.