Location Plan

Site Address: **Worthing Football Centre Ltd, Woodside Road, Gaisford, Worthing, BN14 7HQ**

Date Produced: **31-Aug-2023**

Scale: **1:1250 @A3**

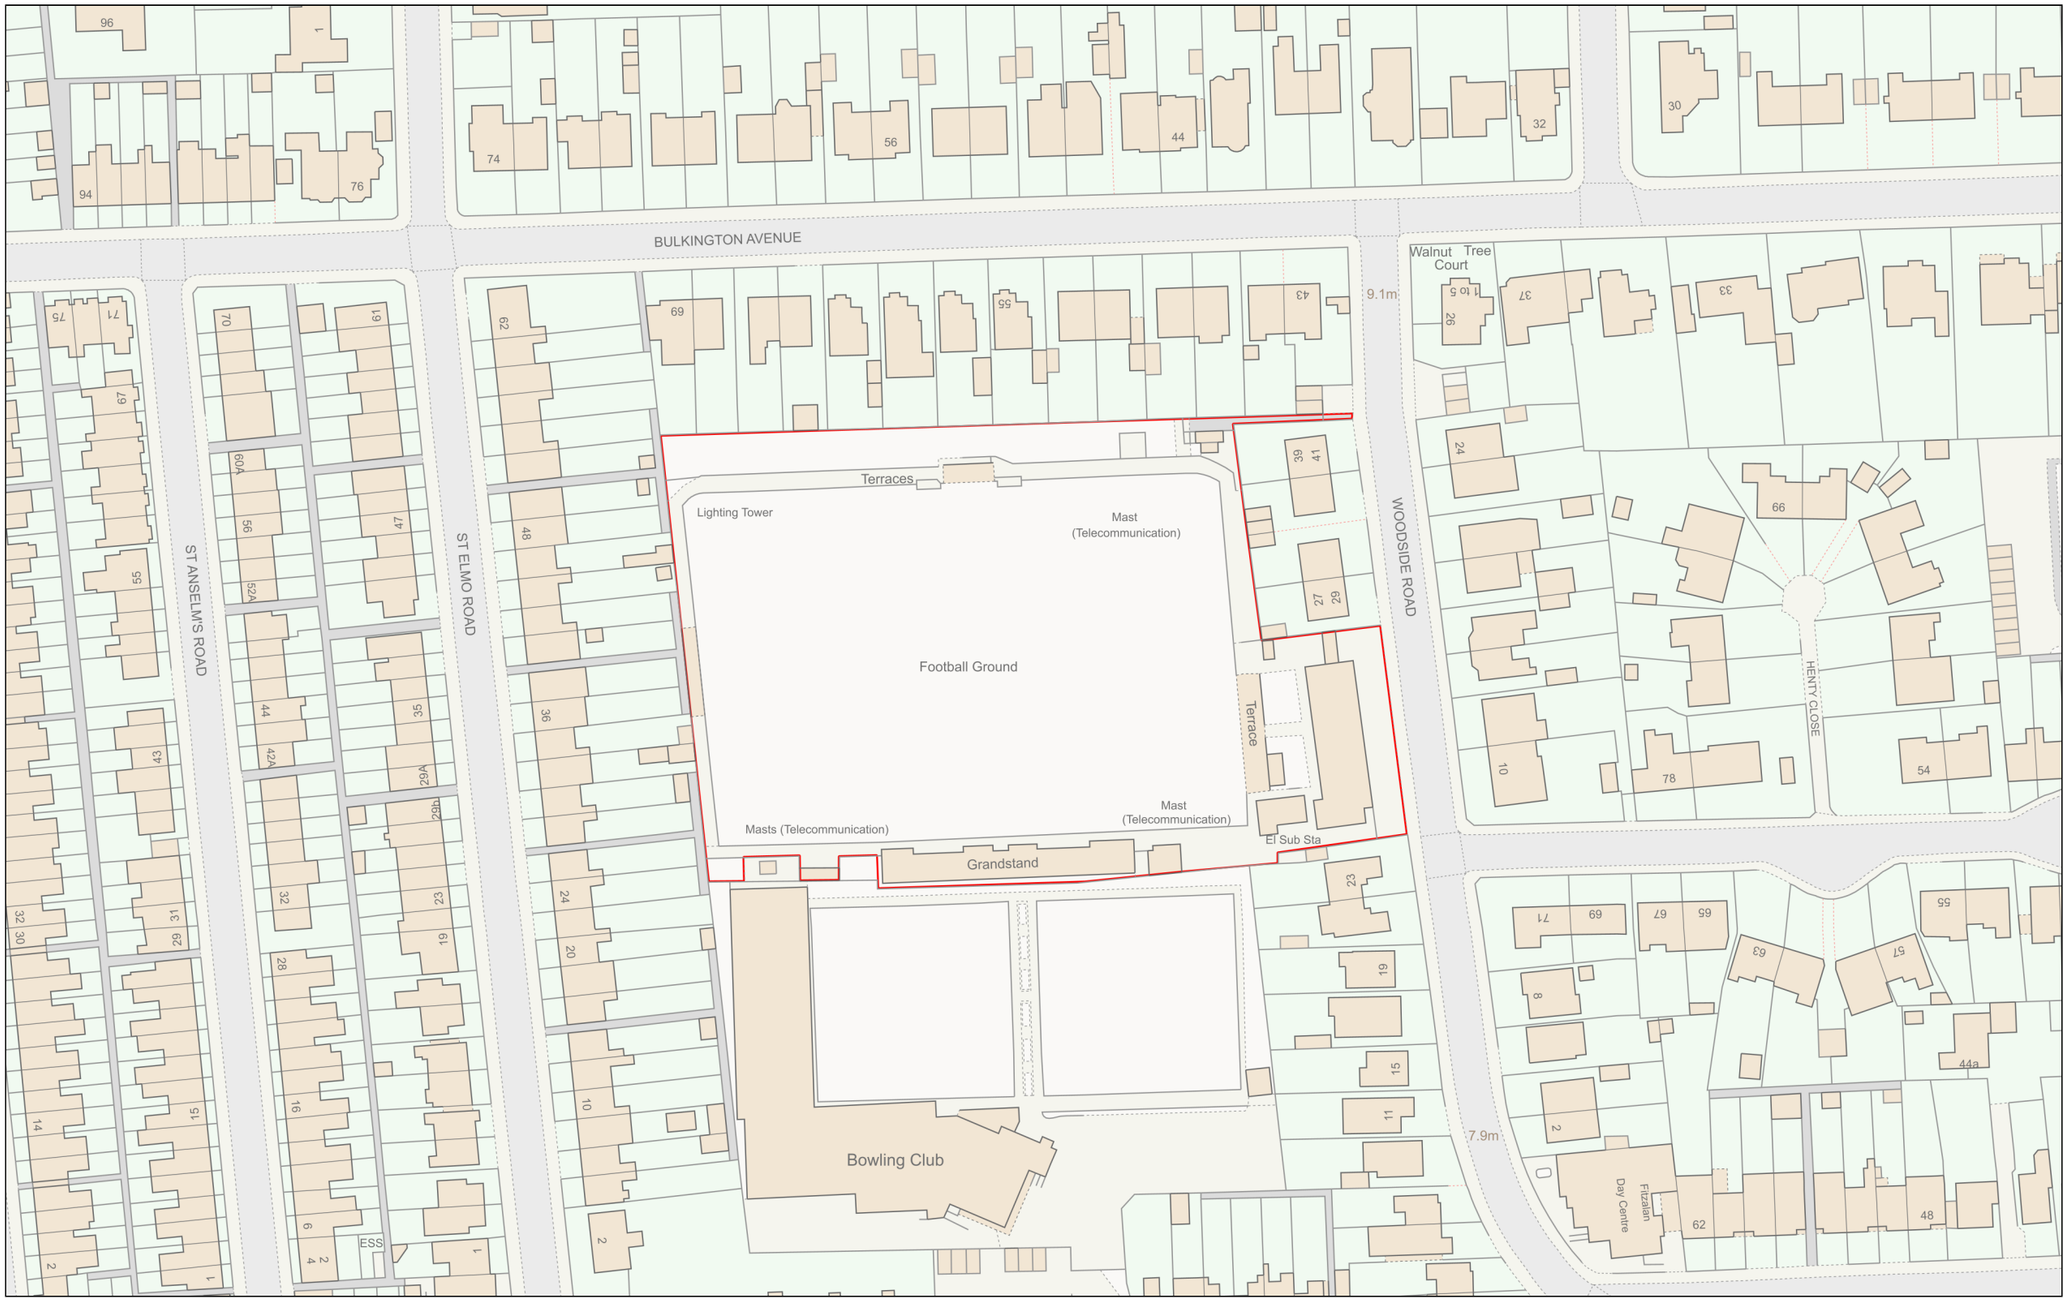

Planning Portal Reference: **PP-12305206v1**

0 50

Metres

Powered By TerraQuest

© Crown copyright and database rights 2023 OS 100042766