0 1m 2 3 4 5

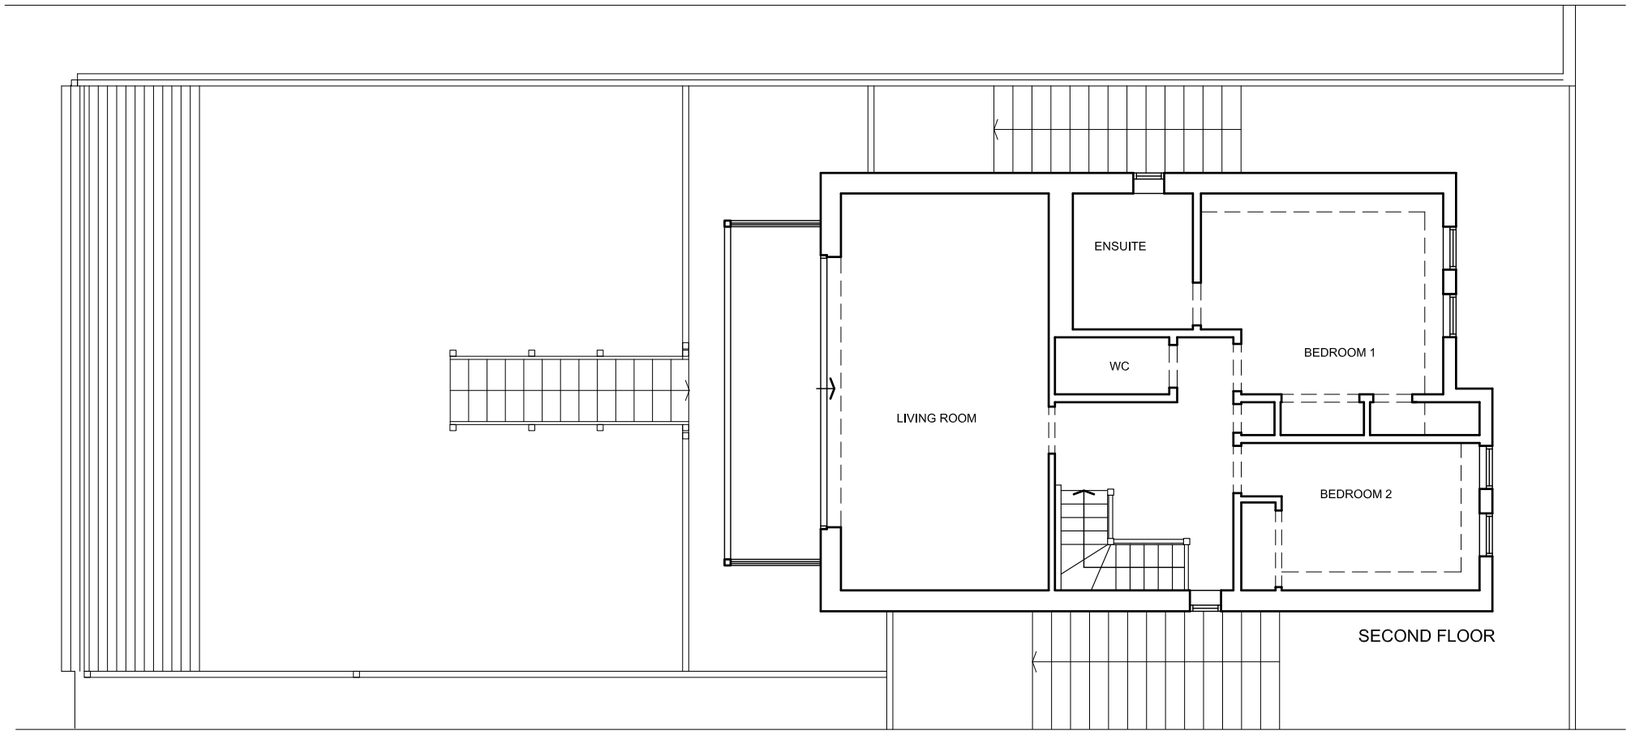

SECOND FLOOR

Client M.KAMIS & D.IRESON 148 BRIGHTON ROAD LANCING BN15 8LN Job Title HOUSE EXTENSION 148 BRIGHTON ROAD LANCING BN15 8LN	Drawing Title EXISTING SECOND FLOOR PLAN Drawing Status Drawn By. Checked By.	Scale. AS Drawing No. 2696-03	Date. SEP 2018 Rev. A	Revisions Rev. Date. Description A 01.11.18 ROOM NAMES ADDED	All site dimensions and levels to be verified by contractors and subcontractors on site prior to manufacture Do not Scale from this drawing To be read in conjunction with all other drawings and contract documentation Contractor to refer to all relevant consultants and engineers drawings throughout the course of the works All works to comply to local authority requirements Any errors, dimensional discrepancies or omissions to be reported to Inature prior to manufacture Drawing is for design intent only	inature architecture & design © inature