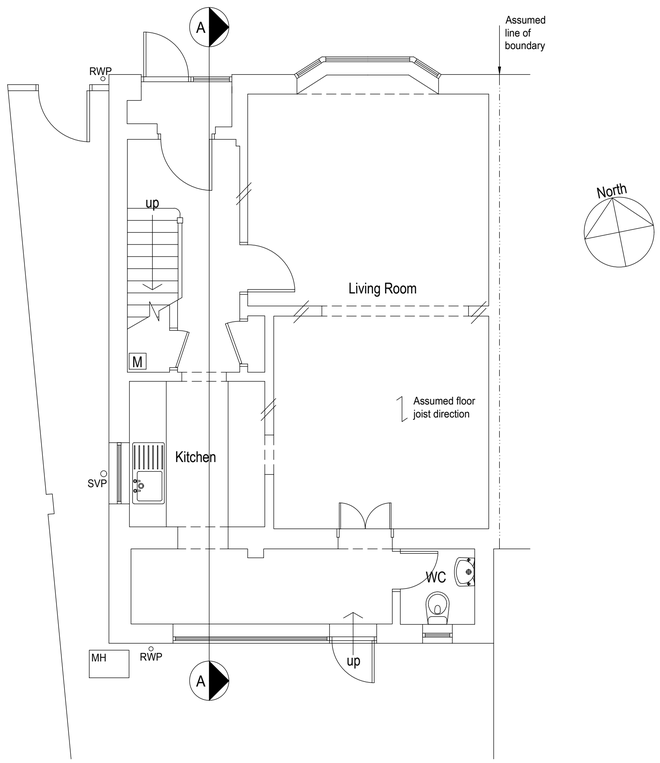

Existing Ground Floor Plan 1:50

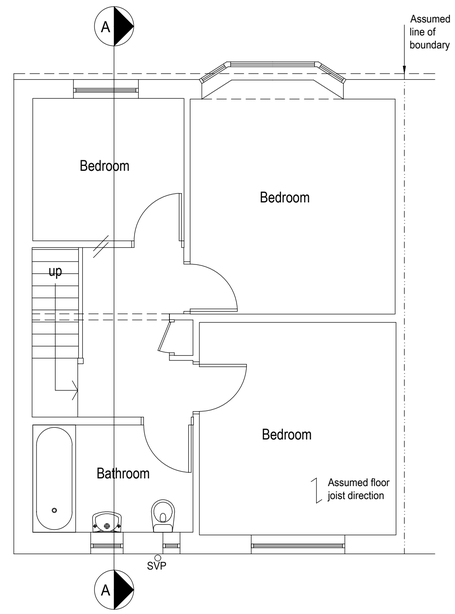

Existing First Floor Plan 1:50

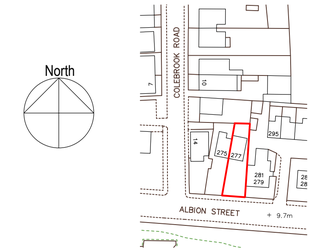

Location plan 1:1250

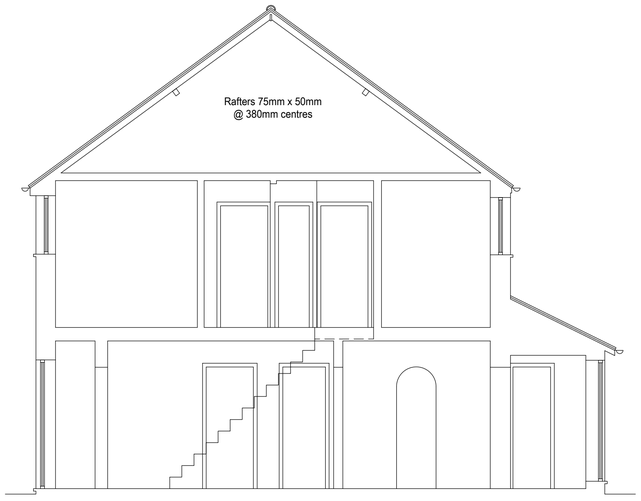

Existing Section A-A 1:50

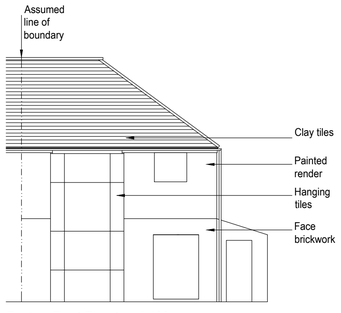

Existing Front Elevation 1:100

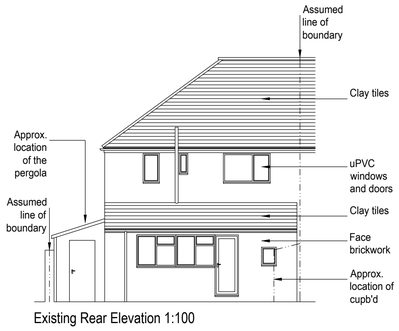

Existing Rear Elevation 1:100

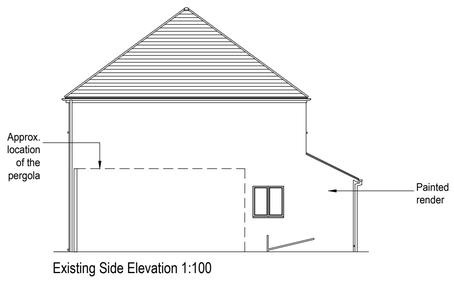

Existing Side Elevation 1:100

1:1250 0 10 20 30 40 50 60 70 80 90 100

1:100 0 1 2 3 4 5 6 7 8 9 10m

1:50 0 1 2 3 4 5 6 7 8 9 10m

amendments

bpm Architectural Services Limited

client: Jeremy Brown

project: 277 Albion Street
Brighton
East Sussex
BN42 4AT

project ref: 1607 Drawing No. 01

drawing title: Existing plans, section and elevations

drawn by: J Sese

date: Nov 16 scale: 1:50/100@ A1

www.bpmnet.co.uk
info@bpmnet.co.uk

Do not scale off drawing, check all dimensions on site before all work is commenced

All goods materials workmanship to conform with current building regs BSS and COP's