# Block plan 1:500

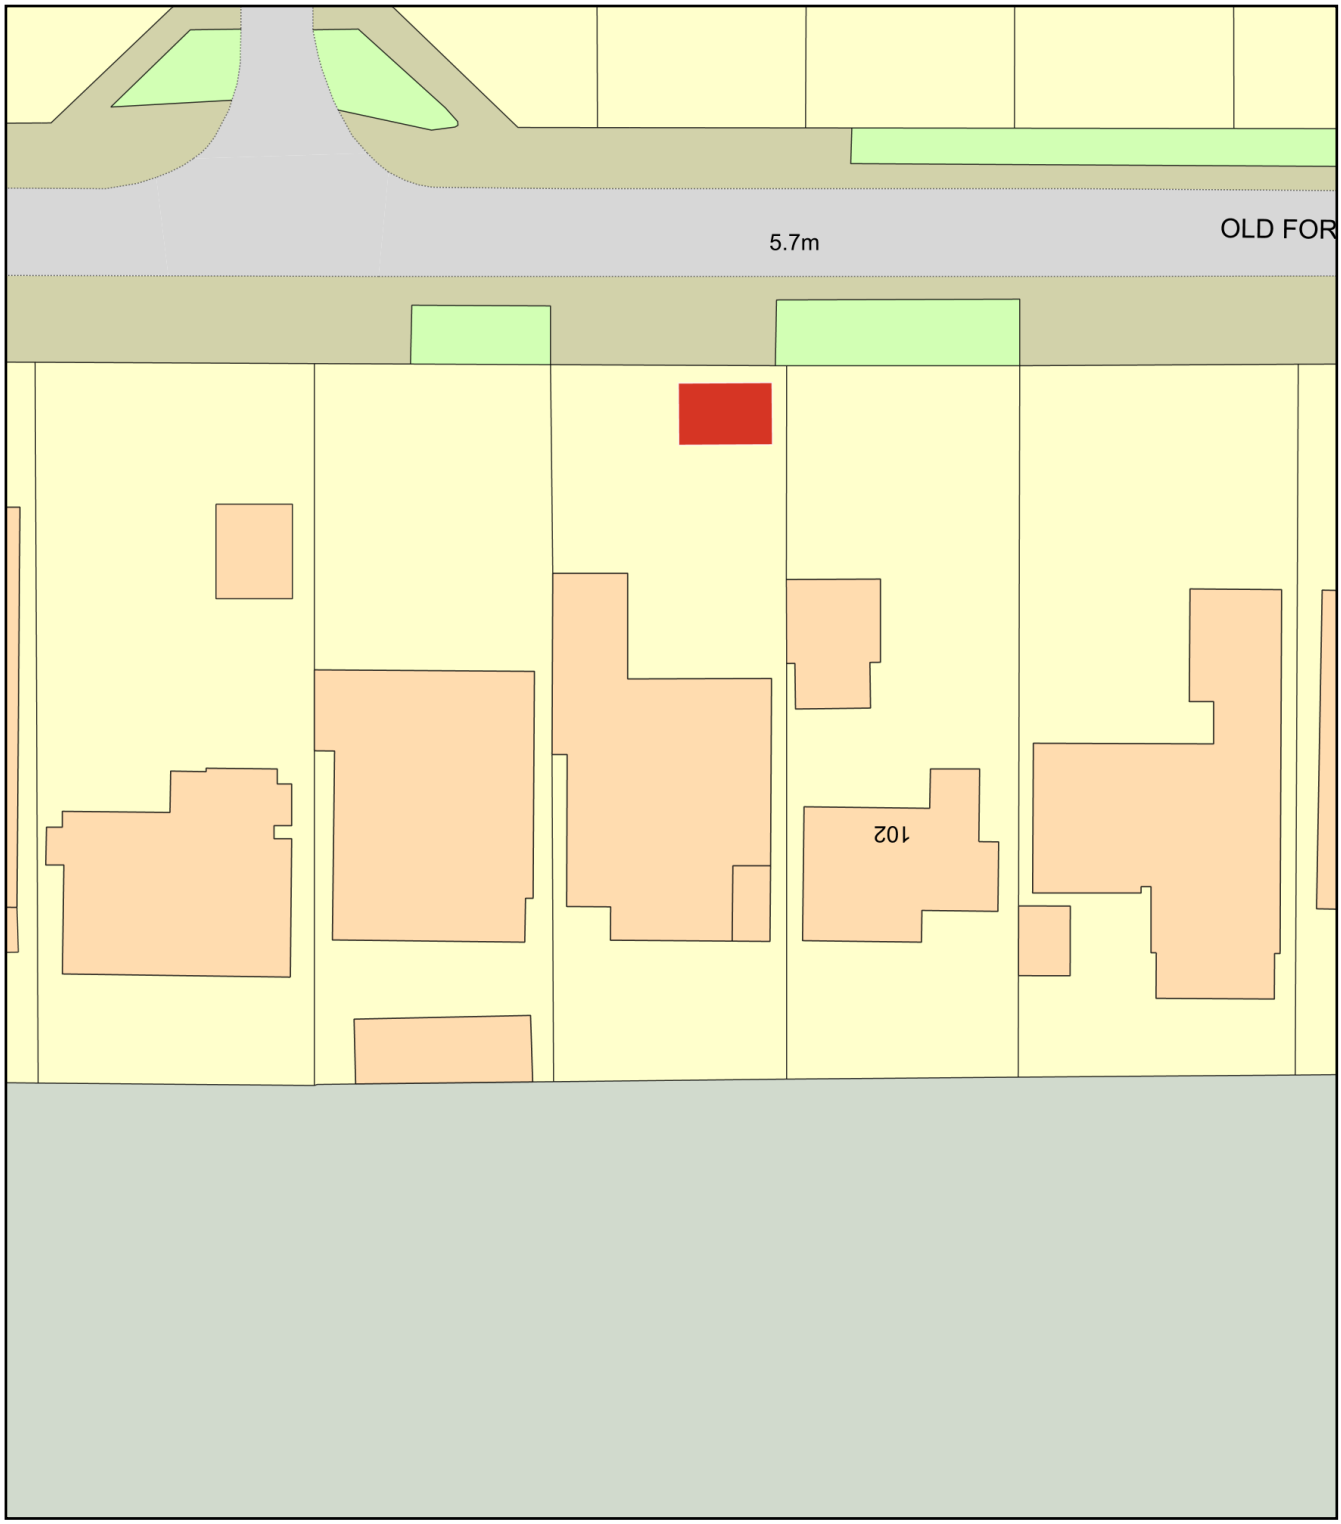


0 20
Metres

N

ReQuestaPlan

Plan Produced for: J Taswell

Date Produced: 15 Mar 2023

Plan Reference Number: TQRQM23074165456332

Scale: 1:500 @ A4

© Crown copyright and database rights 2023 OS 100042766