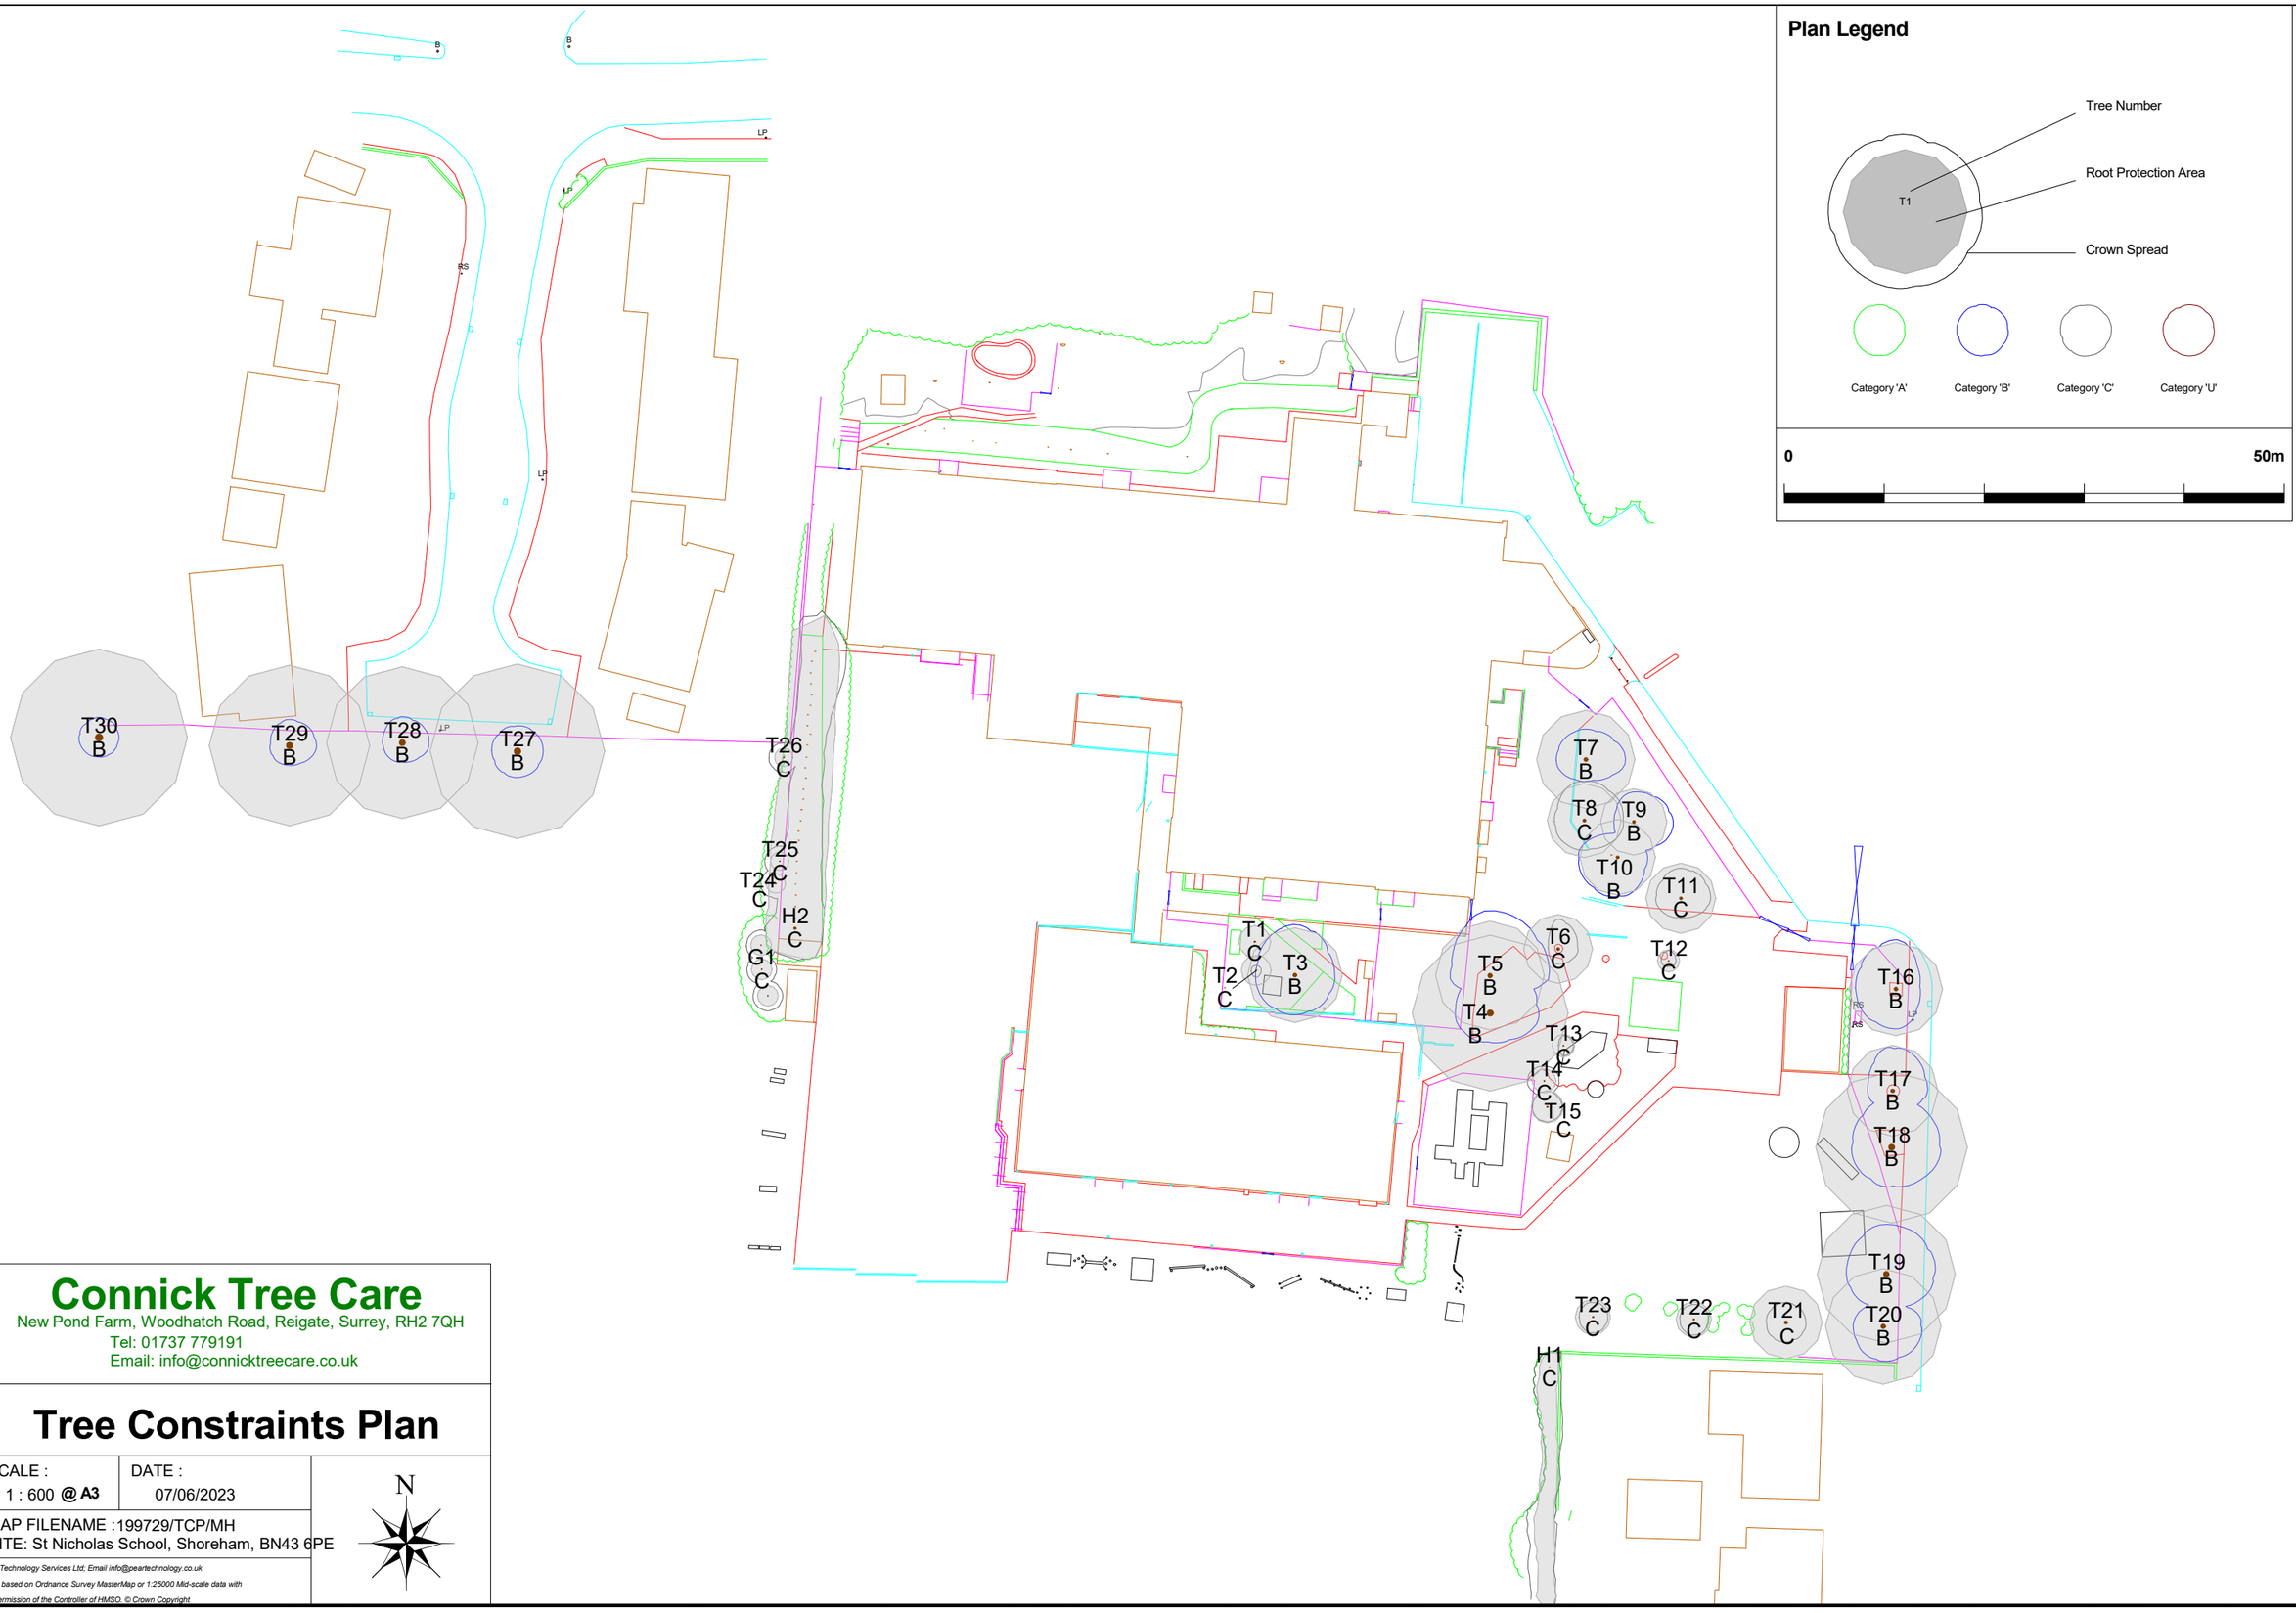


Connick Tree Care
New Pond Farm, Woodhatch Road, Reigate, Surrey, RH2 7QH
Tel: 01737 779191
Email: info@connicktreecare.co.uk

Tree Constraints Plan

SCALE :	DATE :
1 : 600 @ A3	07/06/2023

MAP FILENAME : 199729/TCP/MH
SITE: St Nicholas School, Shoreham, BN43 6PE

Pear Technology Services Ltd; Email info@peartechnology.co.uk
Maps based on Ordnance Survey MasterMap or 1:25000 Mid-scale data with the permission of the Controller of HMSO. © Crown Copyright