**Plan 1 of 4**

The property owner is required to serve a party structure notice on the adjoining owner as required by The Party Wall etc Act 1996.

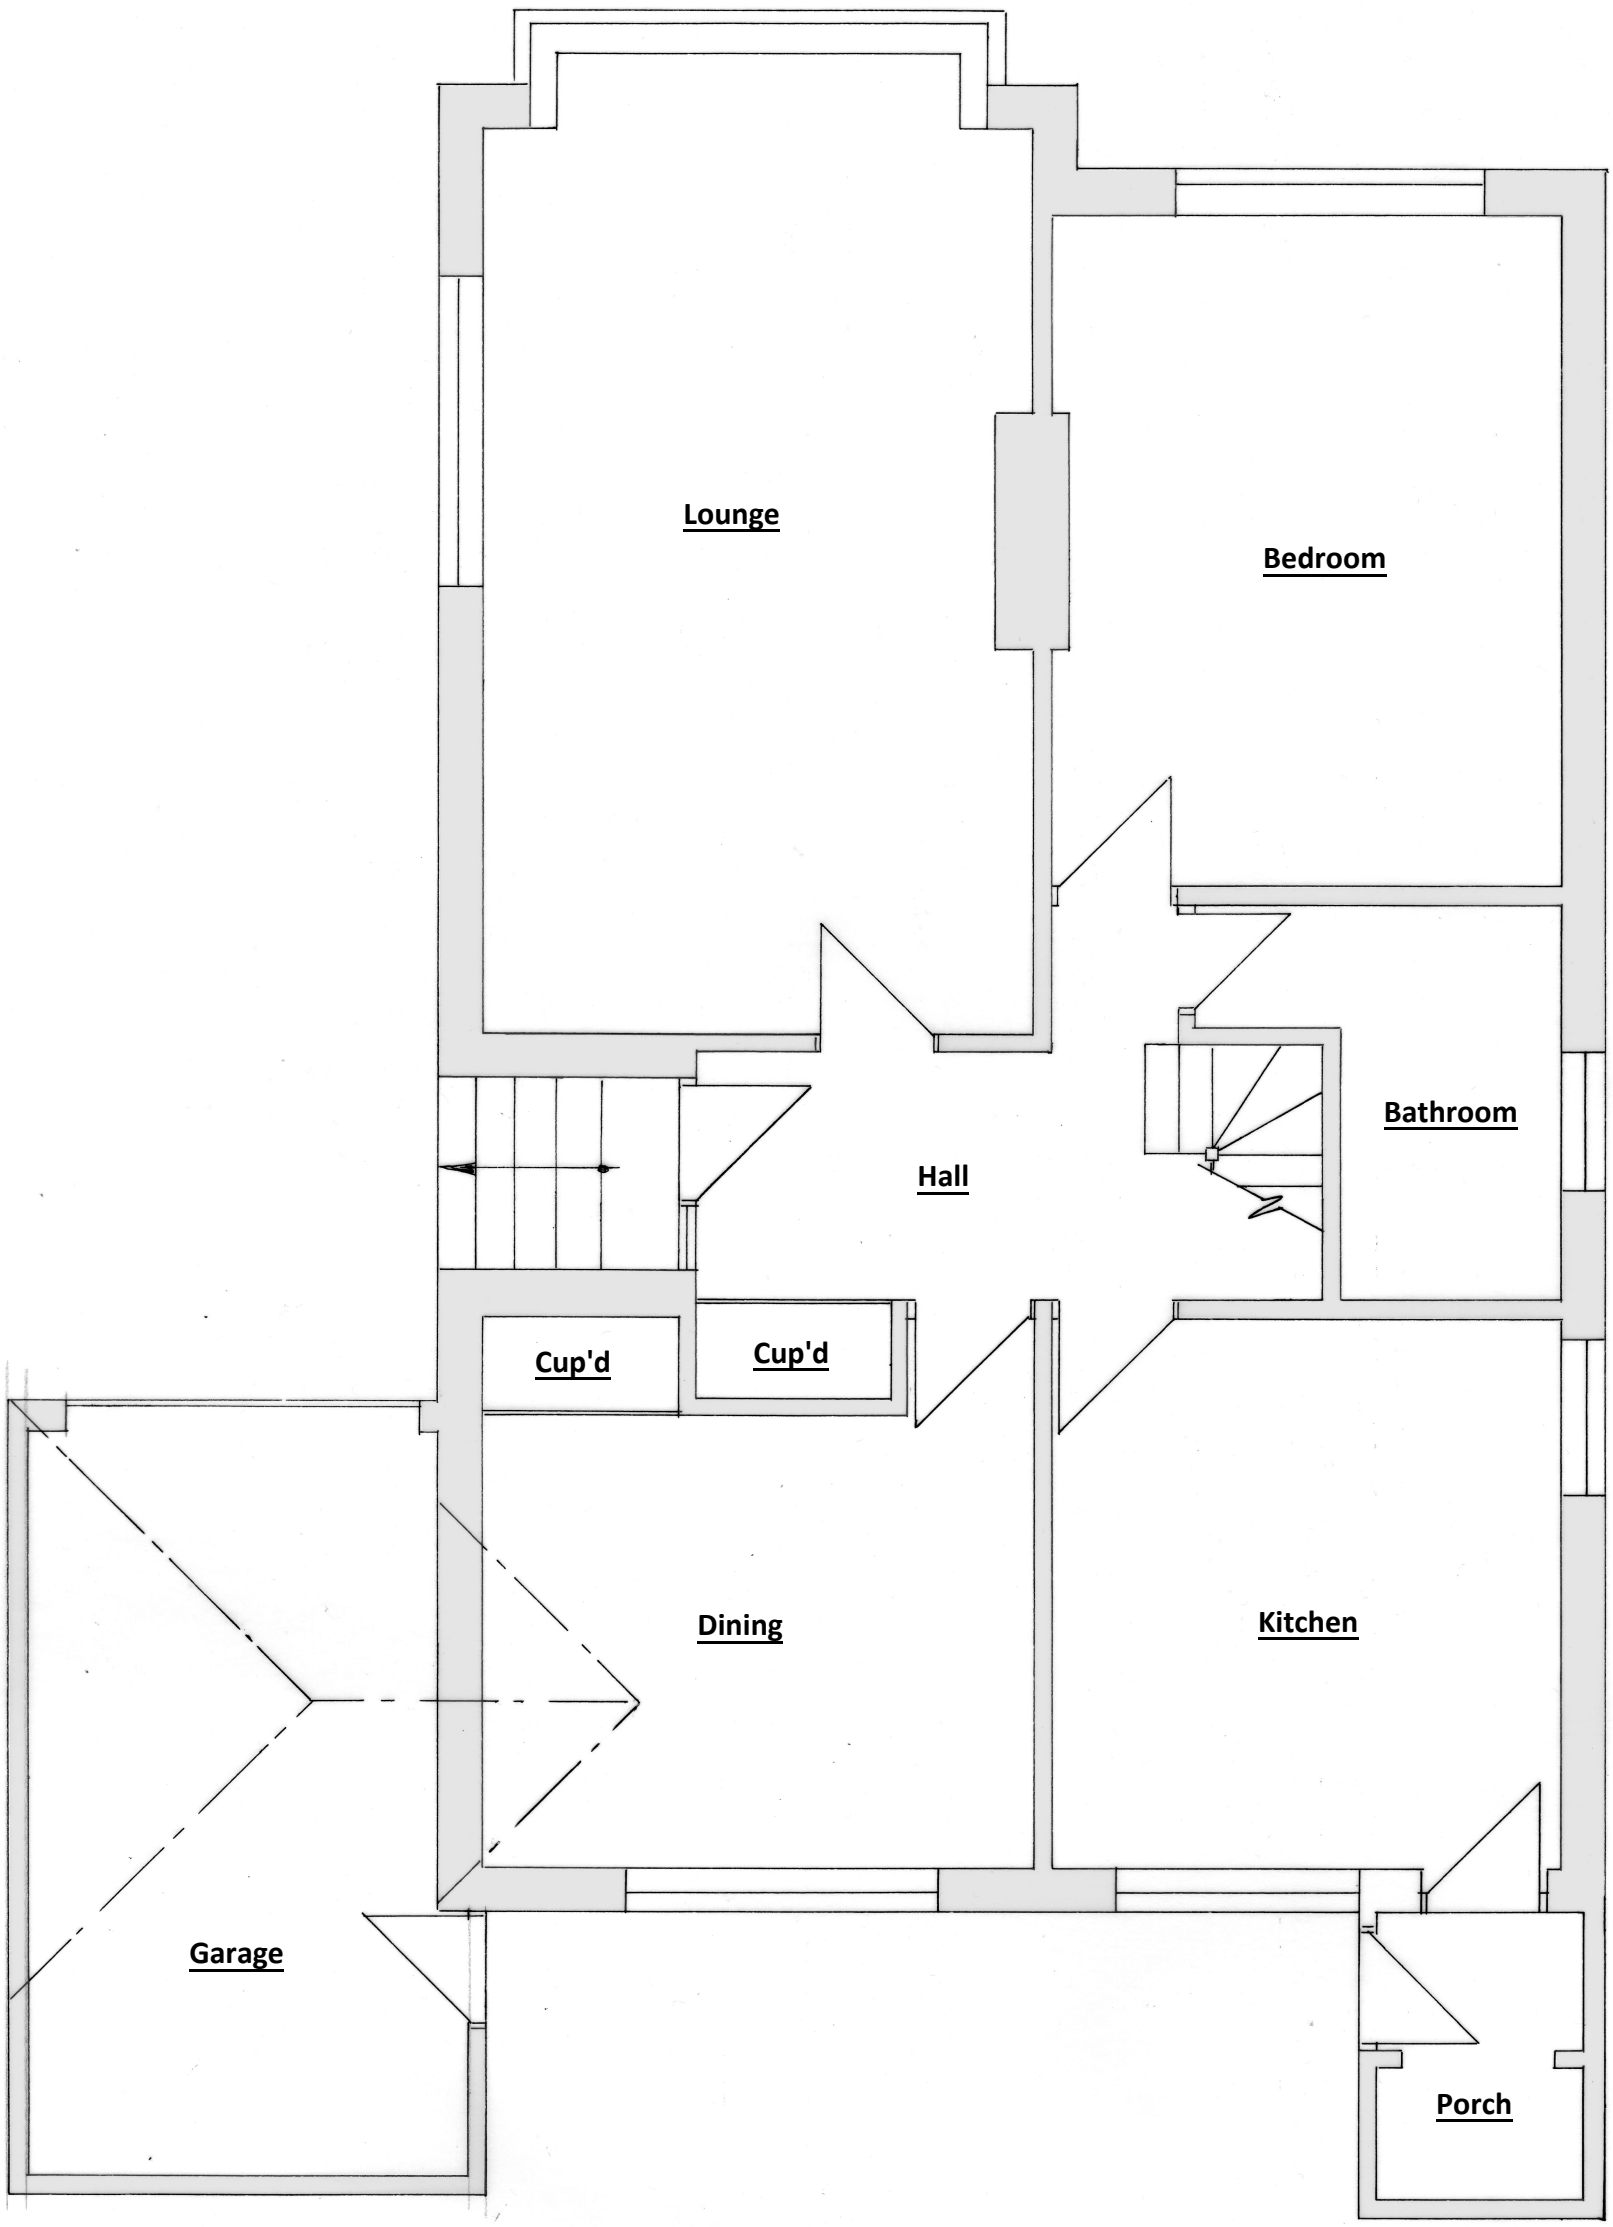


## Existing Ground Floor Plan 1:50

1:100

1:50 @ A3

cabe chartered association of building engineers

| | | | | |
|---|---|---|---|---|
| BSB S.Barrett Architectural, Structural & Party Wall Services<br>stevebsbltd@yahoo.com<br>07974 715009<br>cabe chartered association of building engineers | 18 Franklands Close, Findon | Rear Extension<br>DRAWN BY: Steve Barrett C.Build E, CABE | CLIENT: Mr & Mrs King<br>DATE: 17.03.2023<br>DRWG No: BSB/23050/1/A | A3 |