BLOCK PLAN 1:500

A3

Location Plan shows area bounded by: 512963.56, 106219.25 513104.98, 106360.67 (at a scale of 1:1250), OSGridRef: TQ1303 628. The representation of a road, track or path is no evidence of a right
of way. The representation of features as lines is no evidence of a property boundary.
Produced on 5th Apr 2023 from the Ordnance Survey National Geographic Database and incorporating surveyed revision available at this date. Reproduction in whole or part is prohibited without the
prior permission of Ordnance Survey. © Crown copyright 2023. Supplied by www.buyaplan.co.uk a licensed Ordnance Survey partner (100053143). Unique plan reference: #00810921-9B6BF0.
Ordnance Survey and the OS Symbol are registered trademarks of Ordnance Survey, the national mapping agency of Great Britain. Buy A Plan® logo, pdf design and the www.buyaplan.co.uk website
are Copyright © Passinc Ltd 2023.

Buy A Plan
UK's Fastest and Easiest Planning Site

SITE PLAN 1:1250

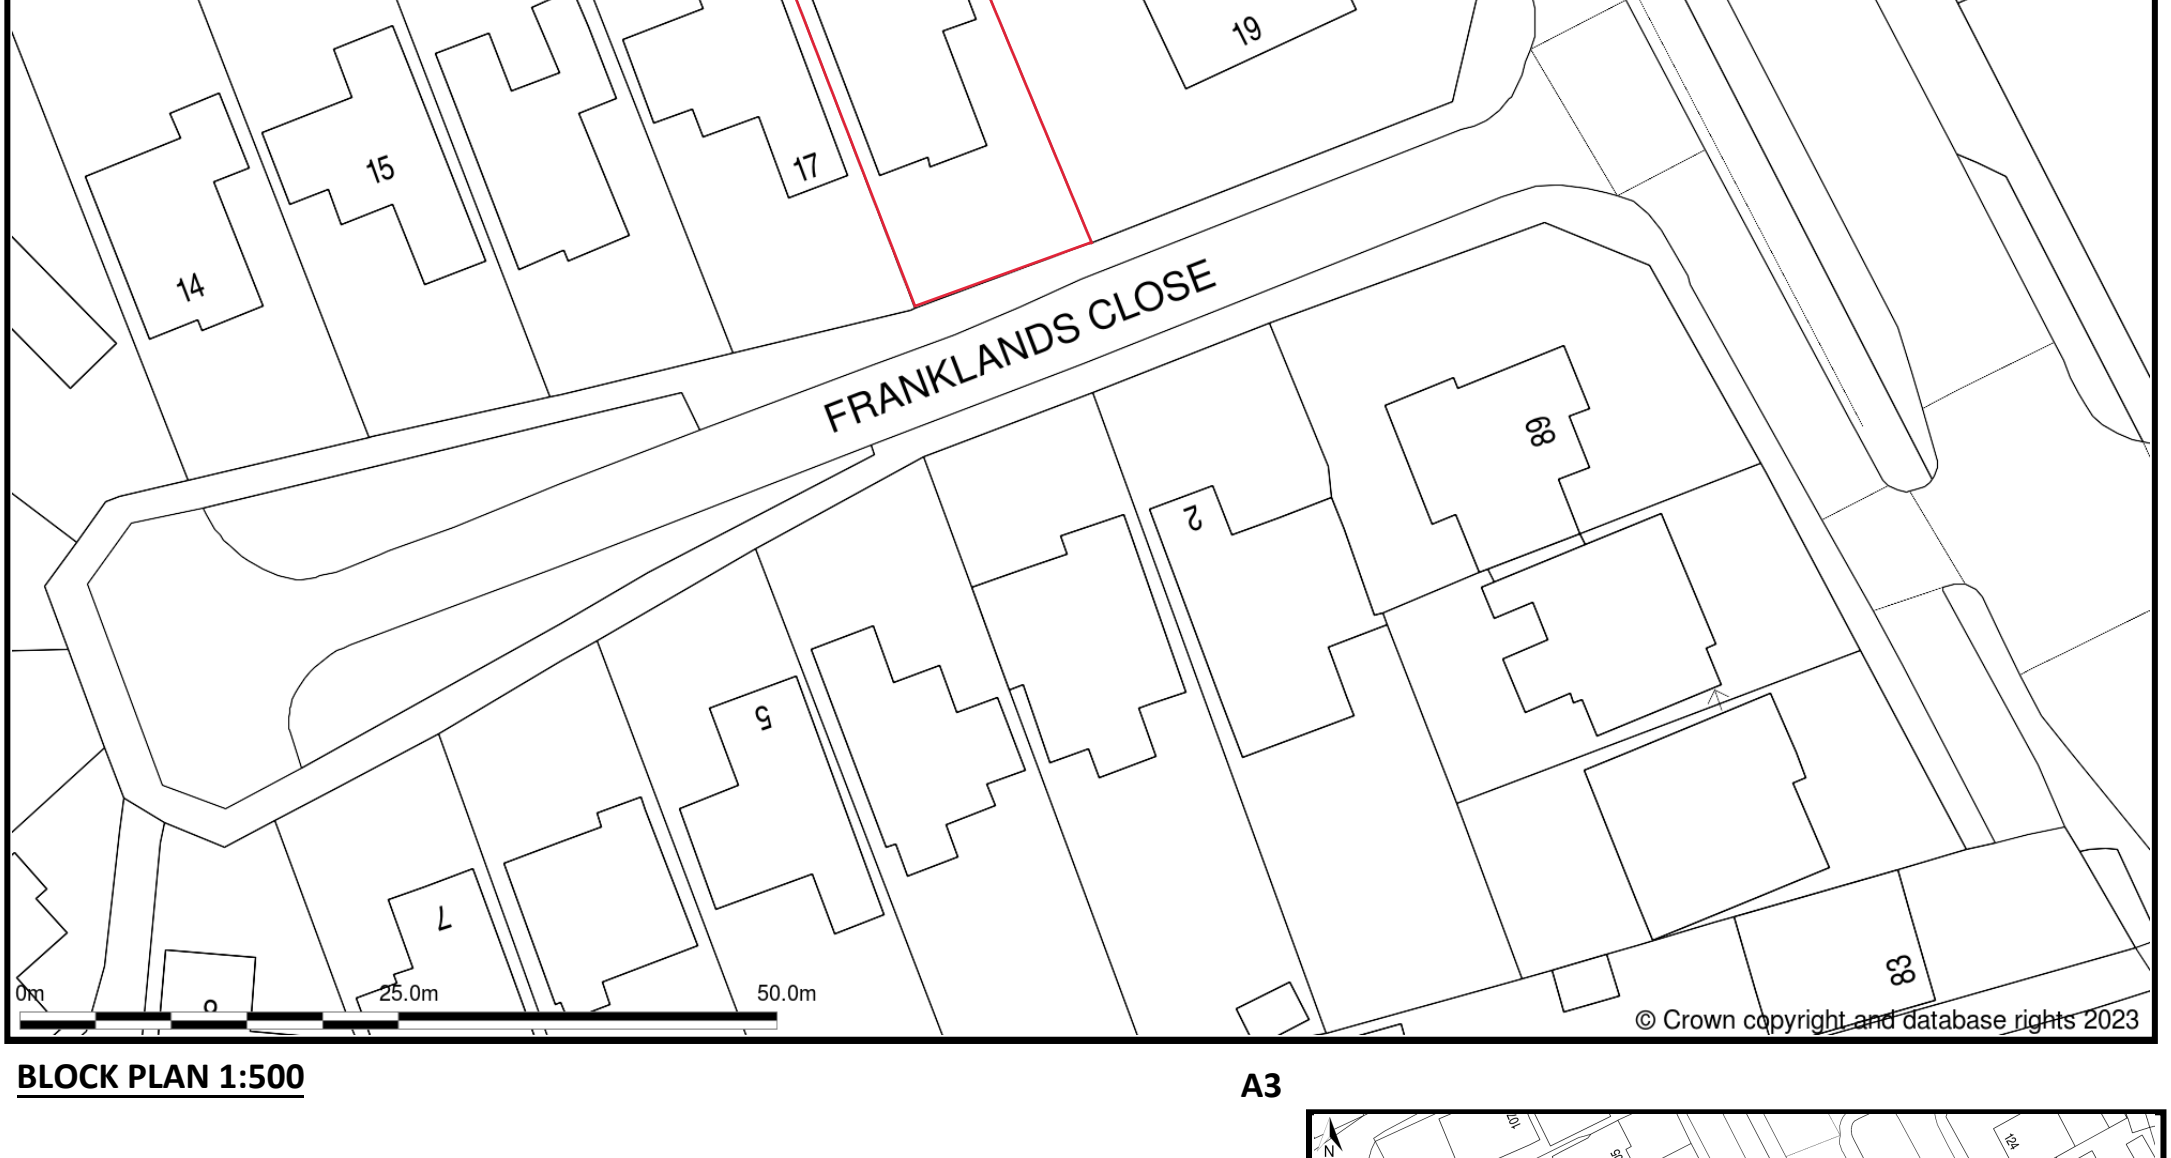

BSB Architectural Services Ltd
cabe chartered association of building engineers
stevebsbltd@yahoo.com
07974 715009

18 Franklands Close, Findon

