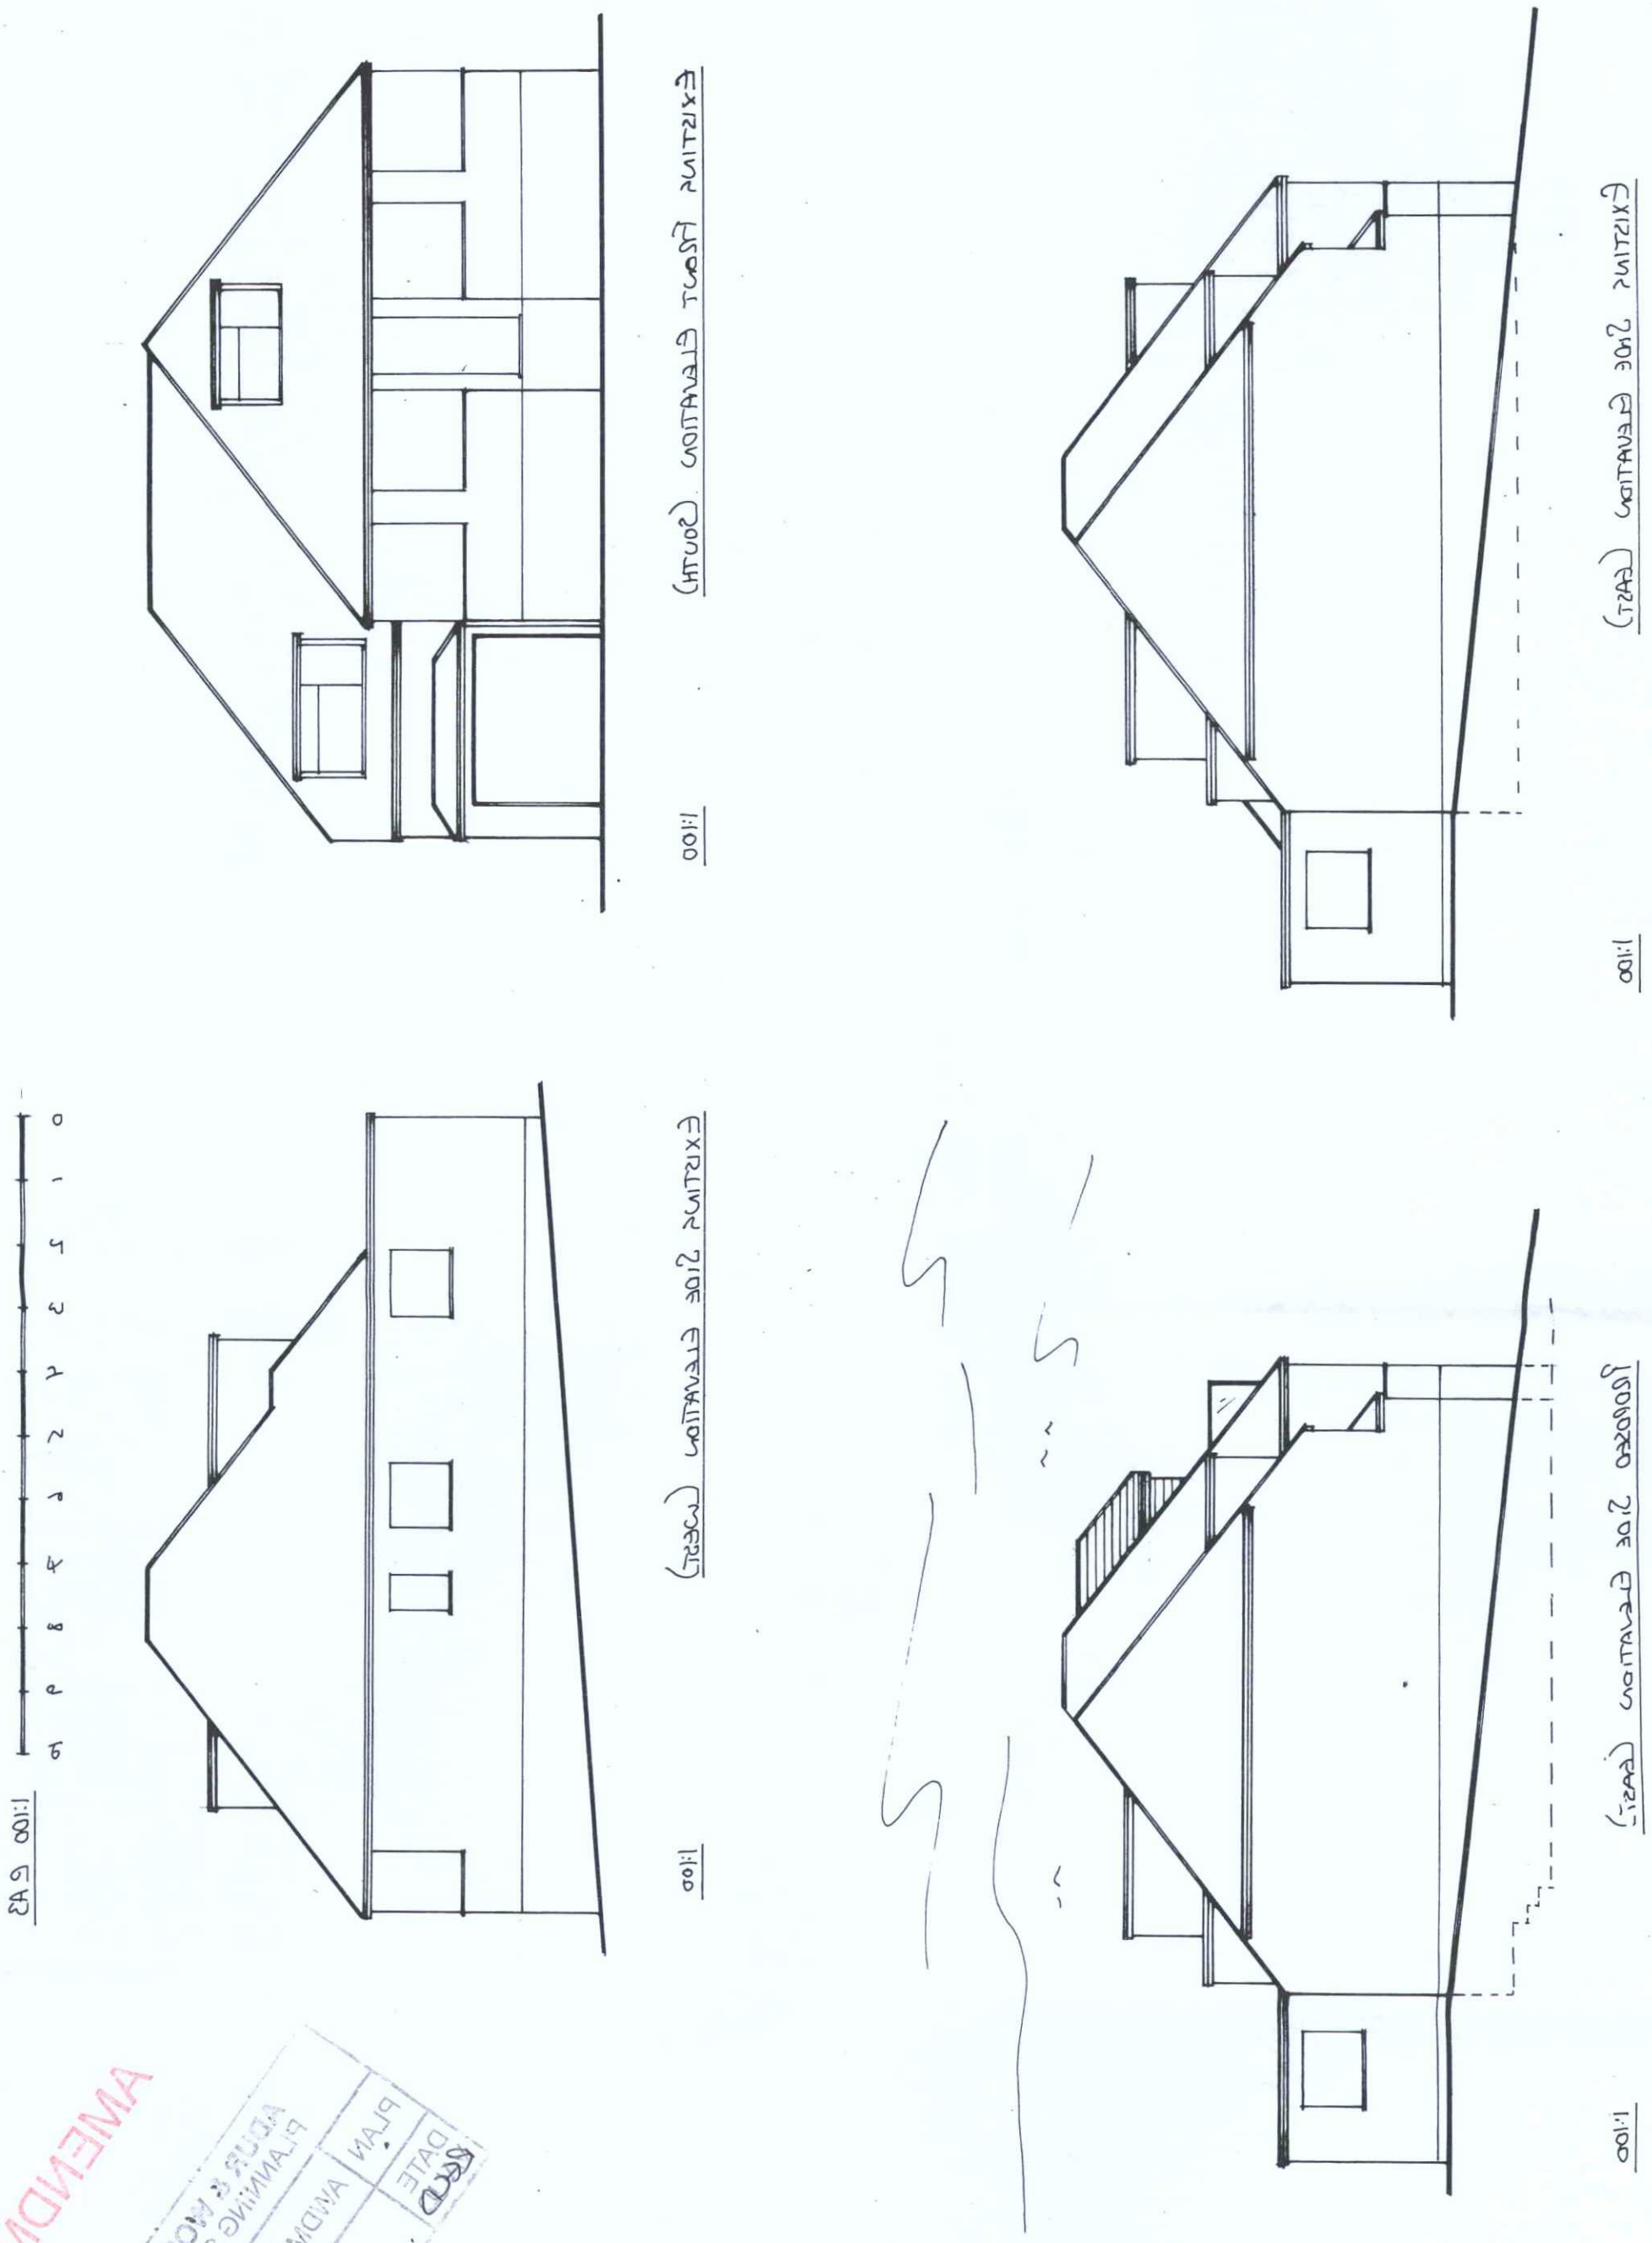

AMENDMENT

ADUR & WORTHING
PLANNING SERVICES
PLAN AWDMI 1629/18
DATE 12/1/19
RECD

PARTY WALL AND ARCHITECTURAL SERVICES	**Steve Barrett** C.Build E, CABE, MFPWS, Assoc RICS Tel: 07519 384248 e.mail: bsbpartywalls@yahoo.co.uk web: bsbpartywallservices.co.uk	ADDRESS: 24 Fire Road N. Lancing CLIENT: Mr & Mrs Kimble DATE: Nov 18 DRAWING No. BSB/18/659/5/A PROJECT: Front Dorset & Underpinning	The Party Wall etc. Act 1996 The property owner is reminded of their duty to serve notices on all adjoining owners. Structure Read in conjunction with structural engineers calculations. NOTES:

NORTH

A3